TOWNSHIP 26 SOUTH RANGE 16 EAST OF THE WILLAMETTE MERIDIAN, OREGON

LAKEVIEW DISTRICT - KLAMATH FALLS RA

LAKE COUNTY

260s160em01.tif

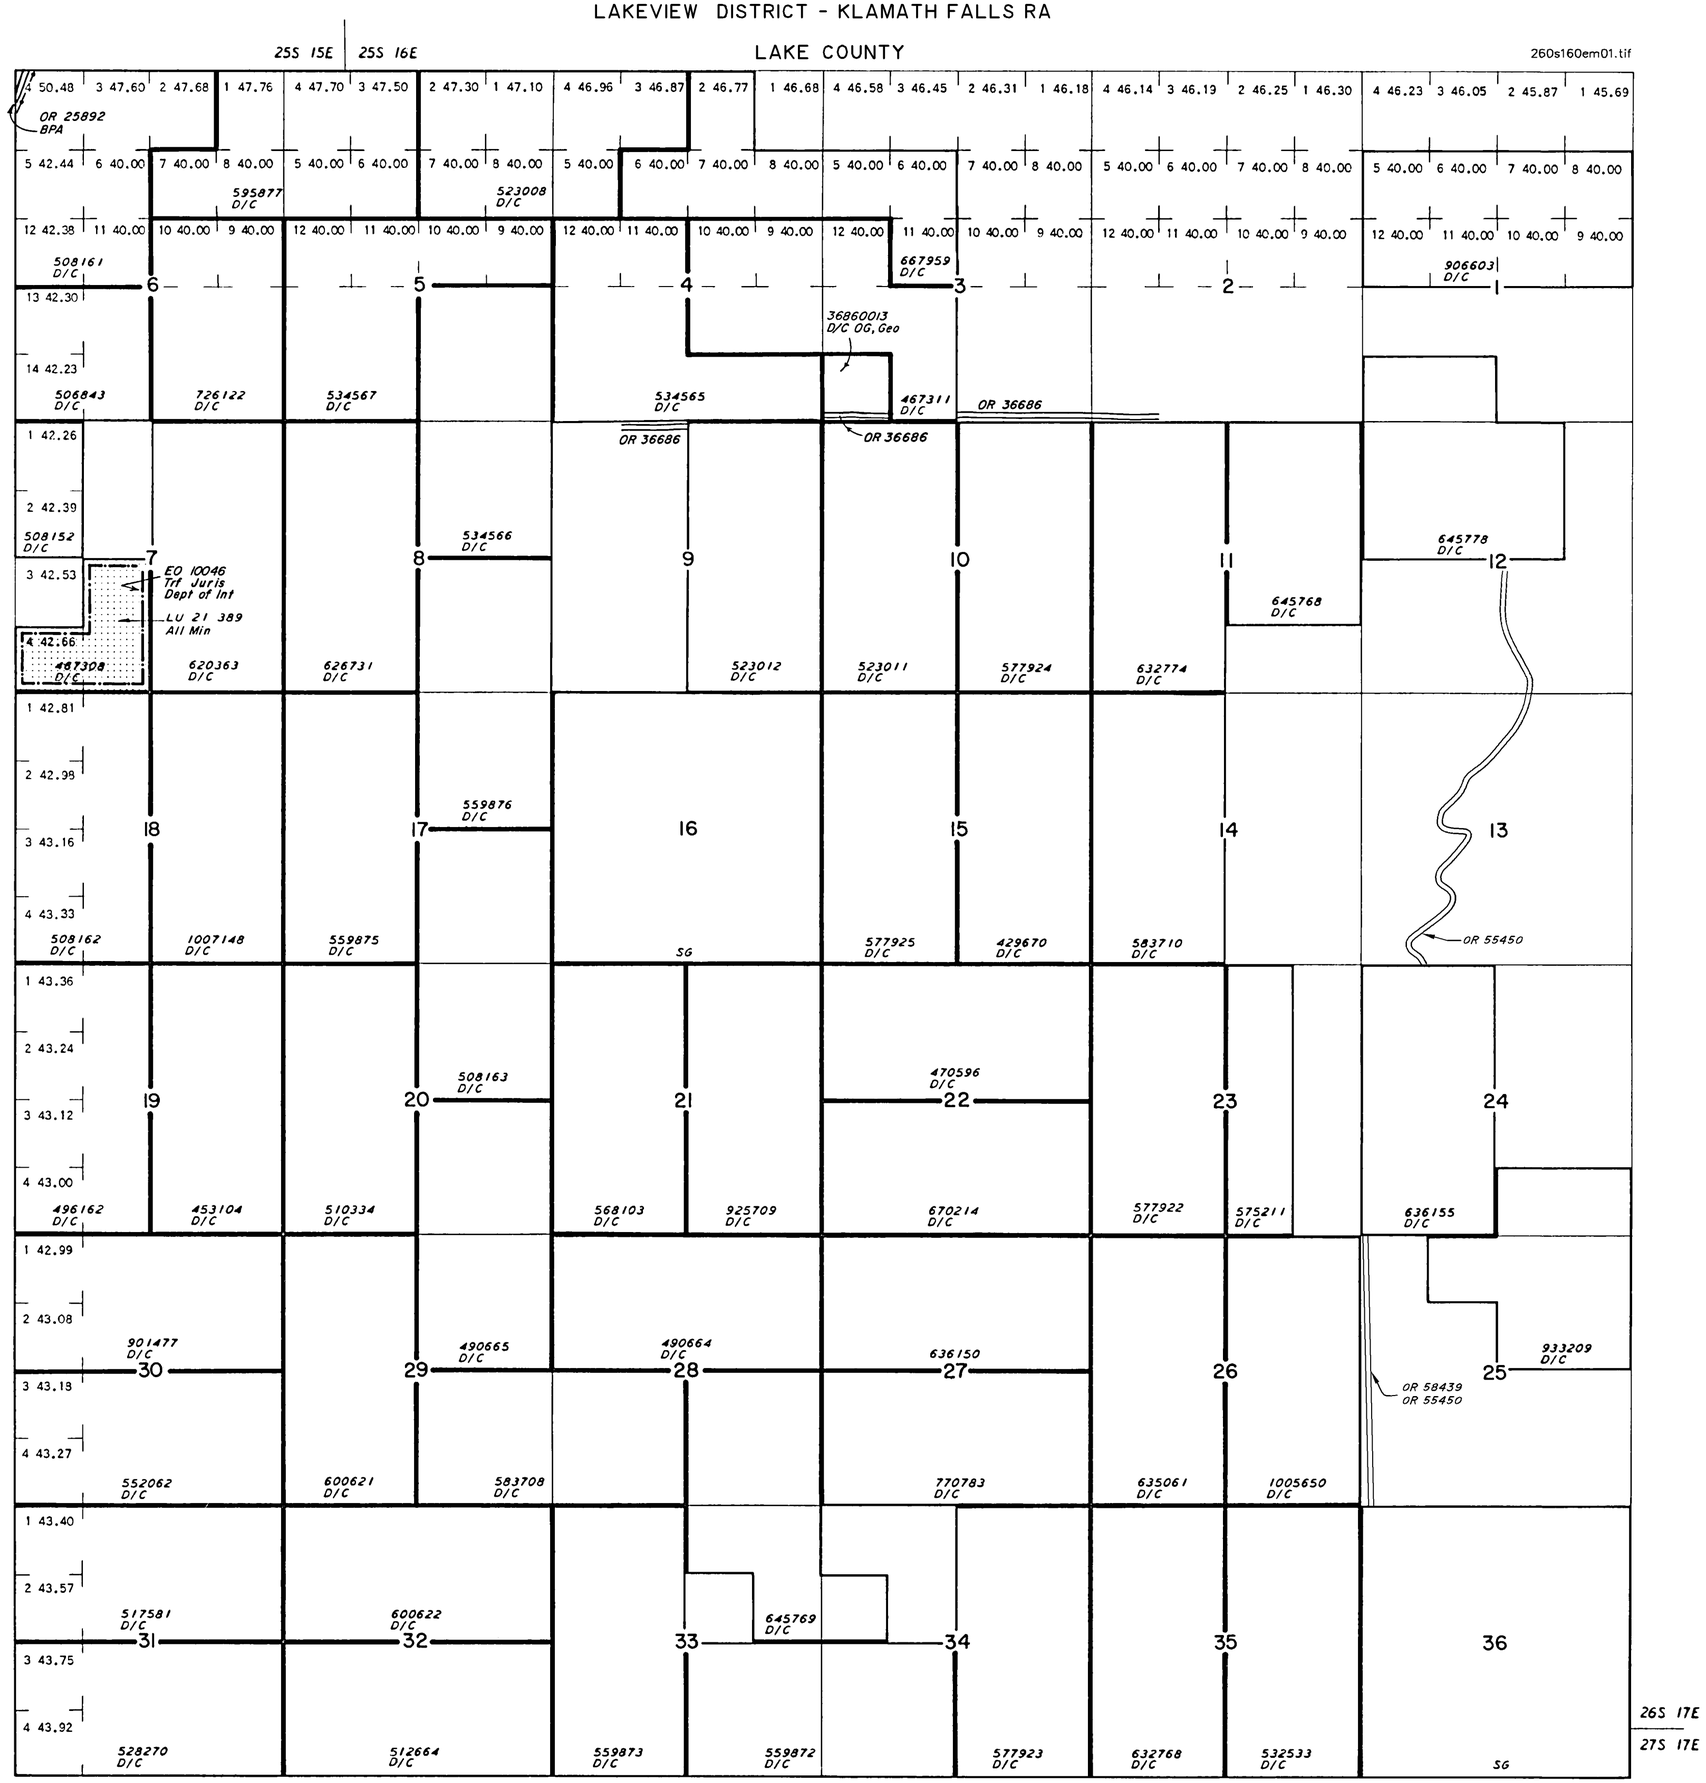

SCALE in Chains

10 5 0 10 20 30 40 60 80

660 0 660 2640 3960 5280

SCALE in Feet

WARNING STATEMENT

This plat is the Bureau's Record of Title, and should be used only as a graphic display of the township survey data. Records hereon do not reflect title changes which may have been affected by lateral movements of rivers or other bodies of water. Refer to the cadastral surveys for official survey information.

STATUS OF PUBLIC DOMAIN LAND AND MINERAL TITLES AND ACQUIRED LANDS

MT PLAT

INDEX TO SEGREGATED TRACTS				
RESURVEY	ORIGINAL SURVEY			
TRACT NO	T	R	SEC	SUBDIVISION

FOR ORDERS AFFECTING DISPOSAL OR USE OF UNIDENTIFIED LANDS WITHDRAWN FOR CLASSIFICATION, MINERAL, WATER AND/OR OTHER PUBLIC PURPOSES, REFER TO INDEX OF MISCELLANEOUS DOCUMENTS

FILE REF 260s160em01 tif	ACAD Map2000/GTX RasterCAD 6 0	
CONVERT JPEG 11/26/1999	BY	H GISCH
LAST UPDATE 05/01/2003	BY	D LEAVENWORTH
POSTED TO PUBLIC RECORDS 05/16/2003		
SURVEYED TOWNSHIP		
SURVEYED COORDINATE SOURCE		
GCDB NAD 83 CURRENT TO		N/A
IMAGE SOURCE		SCANNED ORIGINAL MTP
PROJECTION		N/A
COORDINATE ELEVATION		N/A
SOURCE FOR METES & BOUNDS		N/A
NOTES		
USE PLAT		

T 26 S
R 16 E