TOWNSHIP 33 SOUTH RANGE 17 EAST OF THE WILLAMETTE MERIDIAN, OREGON

LAKEVIEW DISTRICT

LAKE COUNTY

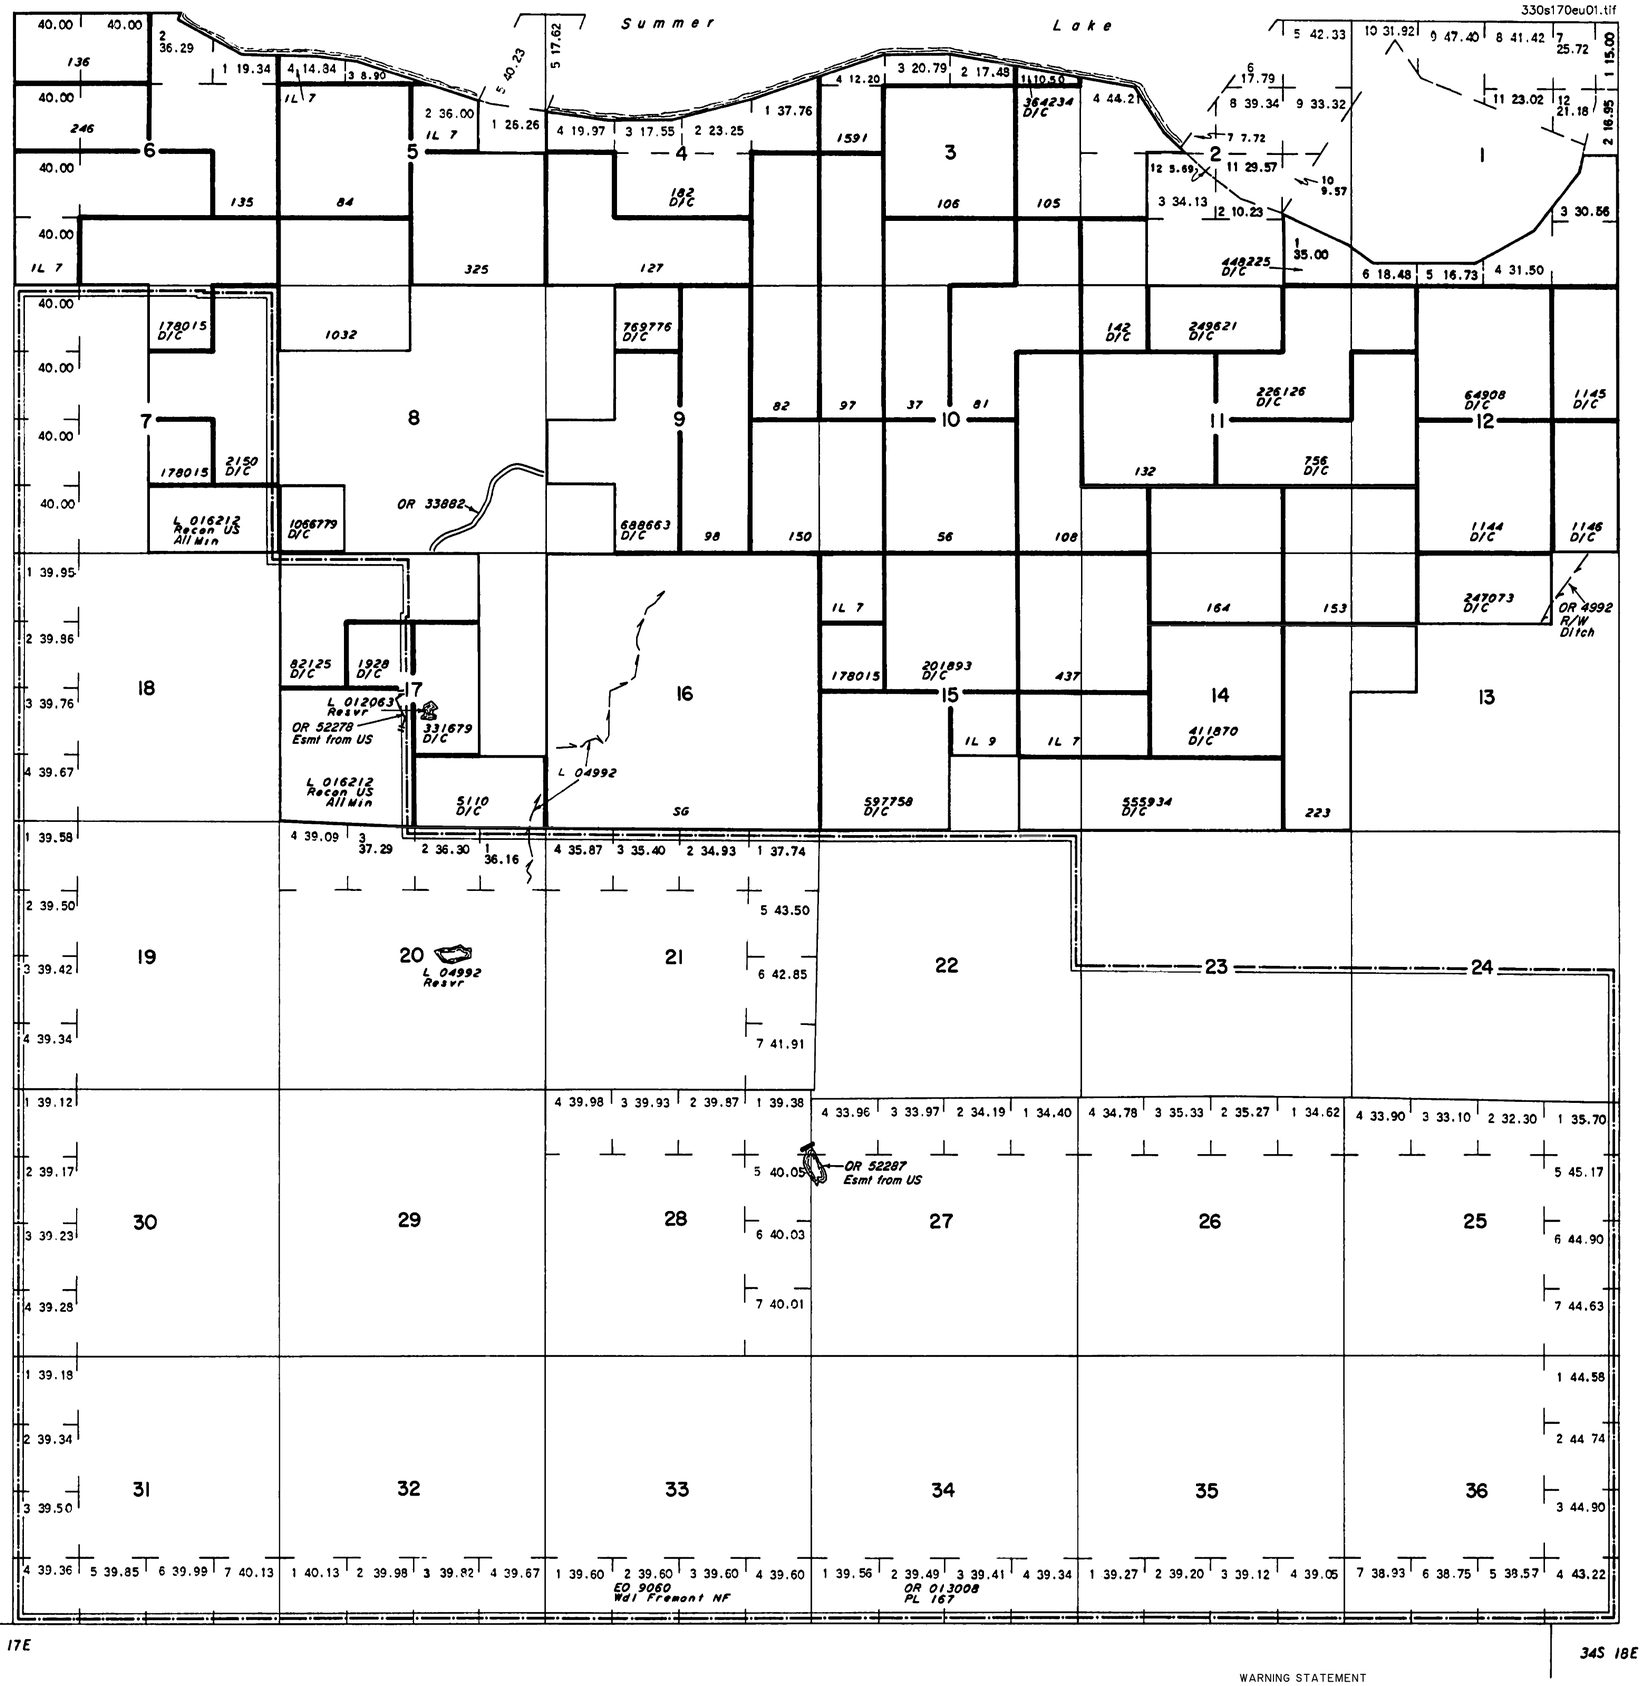

SCALE in Chains

10 5 0 10 20 30 40 60 80

660 0 660 2640 3960 5280

SCALE in Feet

WARNING STATEMENT

This plat is the Bureau's Record of Title, and should be used only as a graphic display of the township survey data. Records hereon do not reflect title changes which may have been affected by lateral movements of rivers or other bodies of water. Refer to the cadastral surveys for official survey information.

STATUS OF PUBLIC DOMAIN LAND AND MINERAL TITLES

MT/USE PLAT

INDEX TO SEGREGATED TRACTS

RESURVEY	ORIGINAL SURVEY			
TRACT NO	T	R	SEC	SUBDIVISION

FOR ORDERS AFFECTING DISPOSAL OR USE OF UNIDENTIFIED LANDS WITHDRAWN FOR CLASSIFICATION, MINERAL, WATER AND/OR OTHER PUBLIC PURPOSES, REFER TO INDEX OF MISCELLANEOUS DOCUMENTS.

OR 44750 Wdl FS Sycan Wild & Scenic River 10/28/1988
Sec 31: M&B

BLM WSA 12/30/1982 Segr from Min Lse & Per
Secs 1,2

FILE REF: 330s170eu01.tif	ACAD Map2010/GTX RasterCAD 2010
CONVERT JPEG: 12/02/1999	BY: H. GISCH
LAST UPDATE: 05/28/2013	BY: D. LEAVENWORTH
POSTED TO PUBLIC RECORDS: 11/14/2013	

SURVEYED TOWNSHIP
- SURVEYED COORDINATE SOURCE:
  - GCDB NAD 83 CURRENT TO: N/A
  - IMAGE SOURCE: SCANNED ORIGINAL MTP
- PROJECTION: N/A
- COORDINATE ELEVATION: N/A
- SOURCE FOR METES & BOUNDS: N/A

NOTES:

USE PLAT: Geo, Lsbl Min

T. 33 S.
R. 17 E.