TOWNSHIP 35 SOUTH RANGE 7½ EAST OF THE WILLAMETTE MERIDIAN, OREGON

LAKEVIEW DISTRICT - KLAMATH FALLS RA

KLAMATH COUNTY

350s072em01.tif

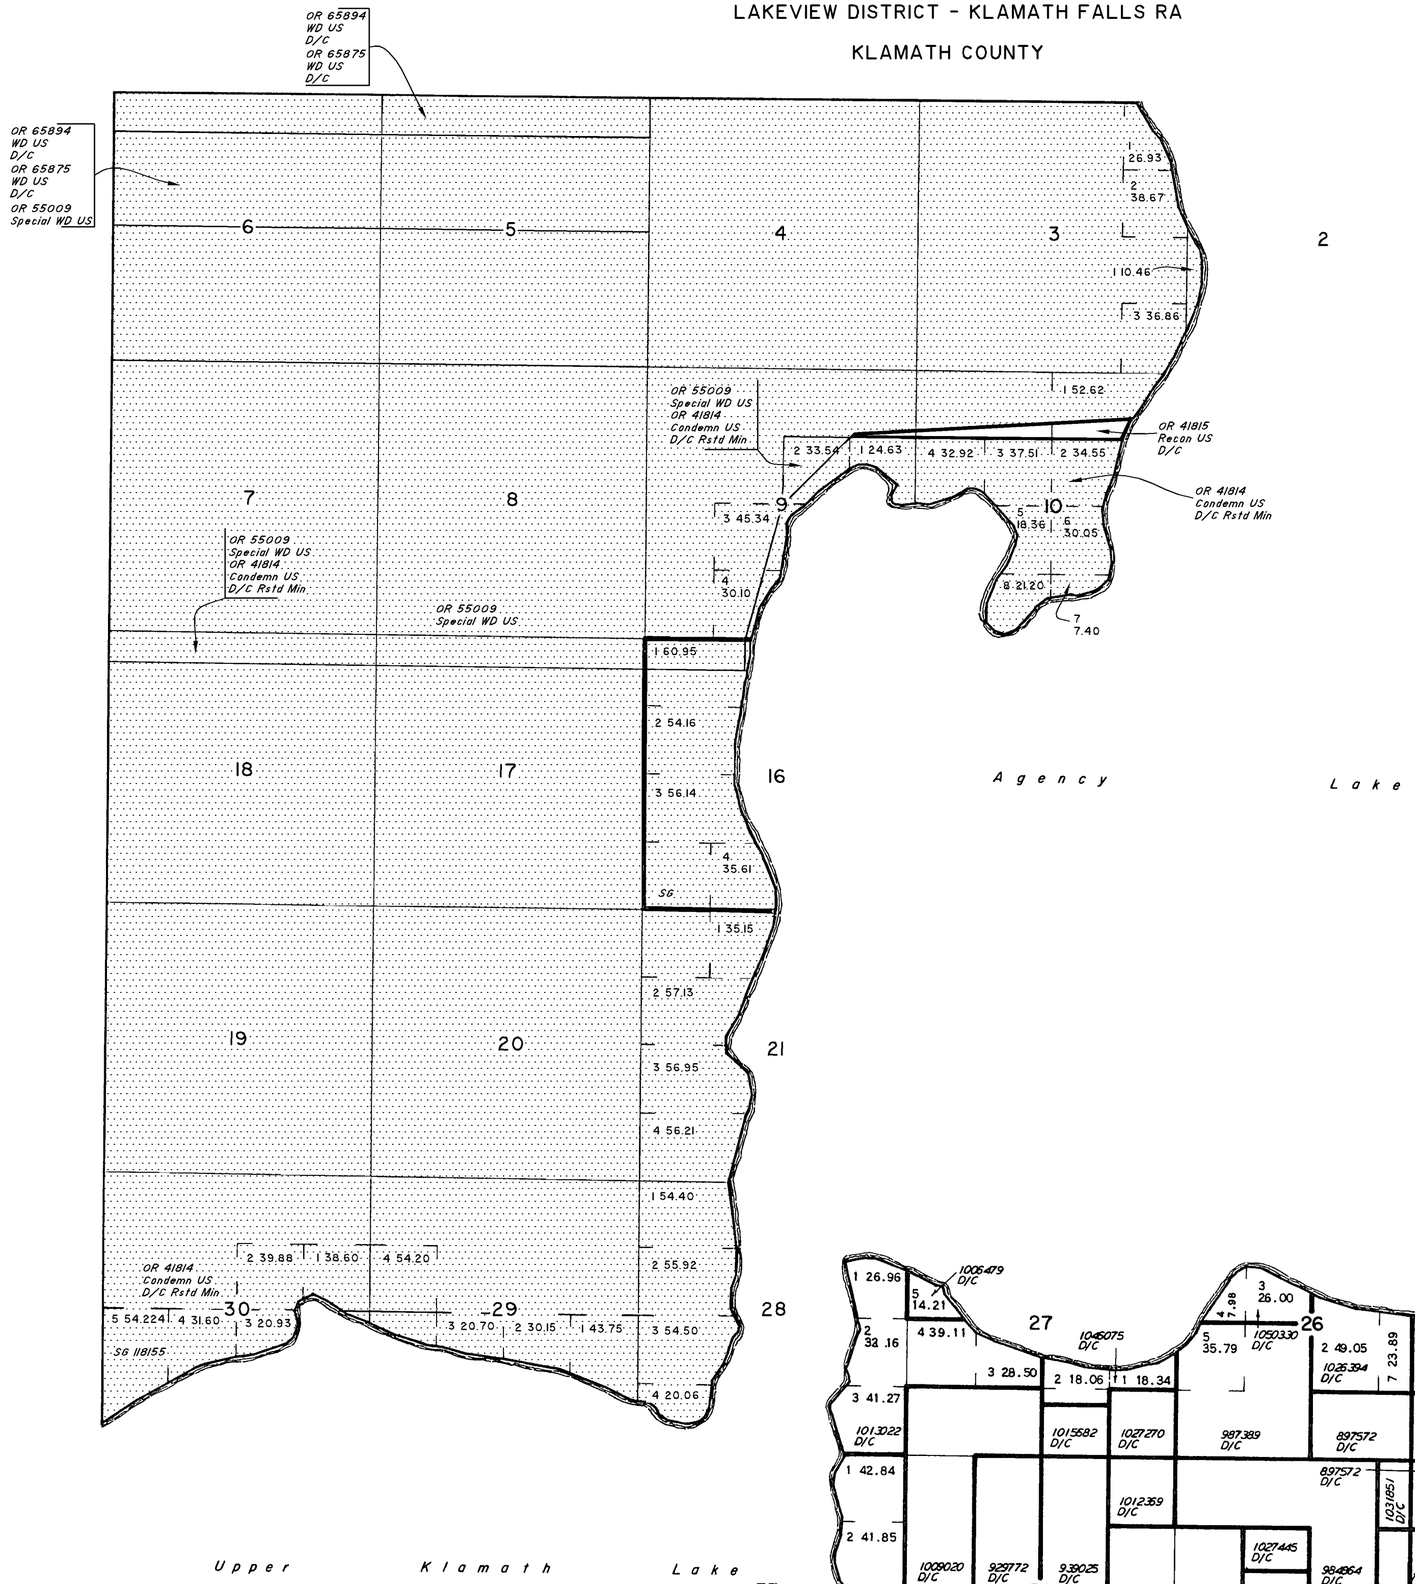

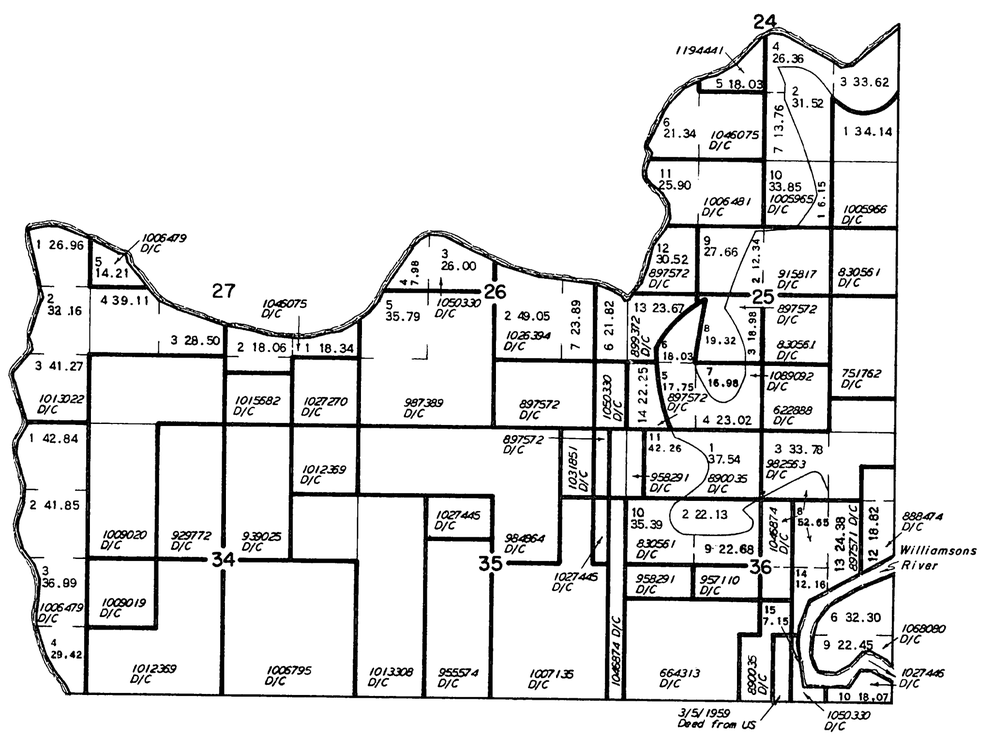

SCALE in Chains

SCALE in Feet

WARNING STATEMENT

This plat is the Bureau's Record of Title, and should be used only as a graphic display of the township survey data. Records hereon do not reflect title changes which may have been affected by lateral movements of rivers or other bodies of water. Refer to the cadastral surveys for official survey information.

STATUS OF PUBLIC DOMAIN LAND AND MINERAL TITLES AND ACQUIRED LANDS

MT PLAT

INDEX TO SEGREGATED TRACTS				
RESURVEY	ORIGINAL SURVEY			
TRACT NO	T	R	SEC	SUBDIVISION

FOR ORDERS AFFECTING DISPOSAL OR USE OF UNIDENTIFIED LANDS WITHDRAWN FOR CLASSIFICATION, MINERAL, WATER AND/OR OTHER PUBLIC PURPOSES, REFER TO INDEX OF MISCELLANEOUS DOCUMENTS.

PLO 1512 Wdl Upper Klamath NWR unsurveyed small island in Agency Lake

FILE REF: 350s072em01.tif	AutoMAP2000/GTX RasterCAD 6.0
CONVERT JPEG: 03/37/2002	BY: H. GISCH
LAST UPDATE: 05/22/2009	BY: D. LEAVENWORTH
POSTED TO PUBLIC RECORDS: 06/19/2009	
SURVEYED TOWNSHIP	
SURVEYED COORDINATE SOURCE:	
GCDB NAD 83 CURRENT TO:	N/A
IMAGE SOURCE:	SCANNED ORIGINAL MTP
PROJECTION:	N/A
COORDINATE ELEVATION:	N/A
SOURCE FOR METES & BOUNDS:	N/A
NOTES:	
USE PLAT:	

T. 35 S.
R. 7½ E.