TOWNSHIP 41 SOUTH RANGE 5 EAST OF THE WILLAMETTE MERIDIAN, OREGON

KLAMATH FALLS RA - LAKEVIEW DISTRICT

KLAMATH COUNTY

STATUS OF PUBLIC DOMAIN LAND AND MINERAL TITLES

MT PLAT

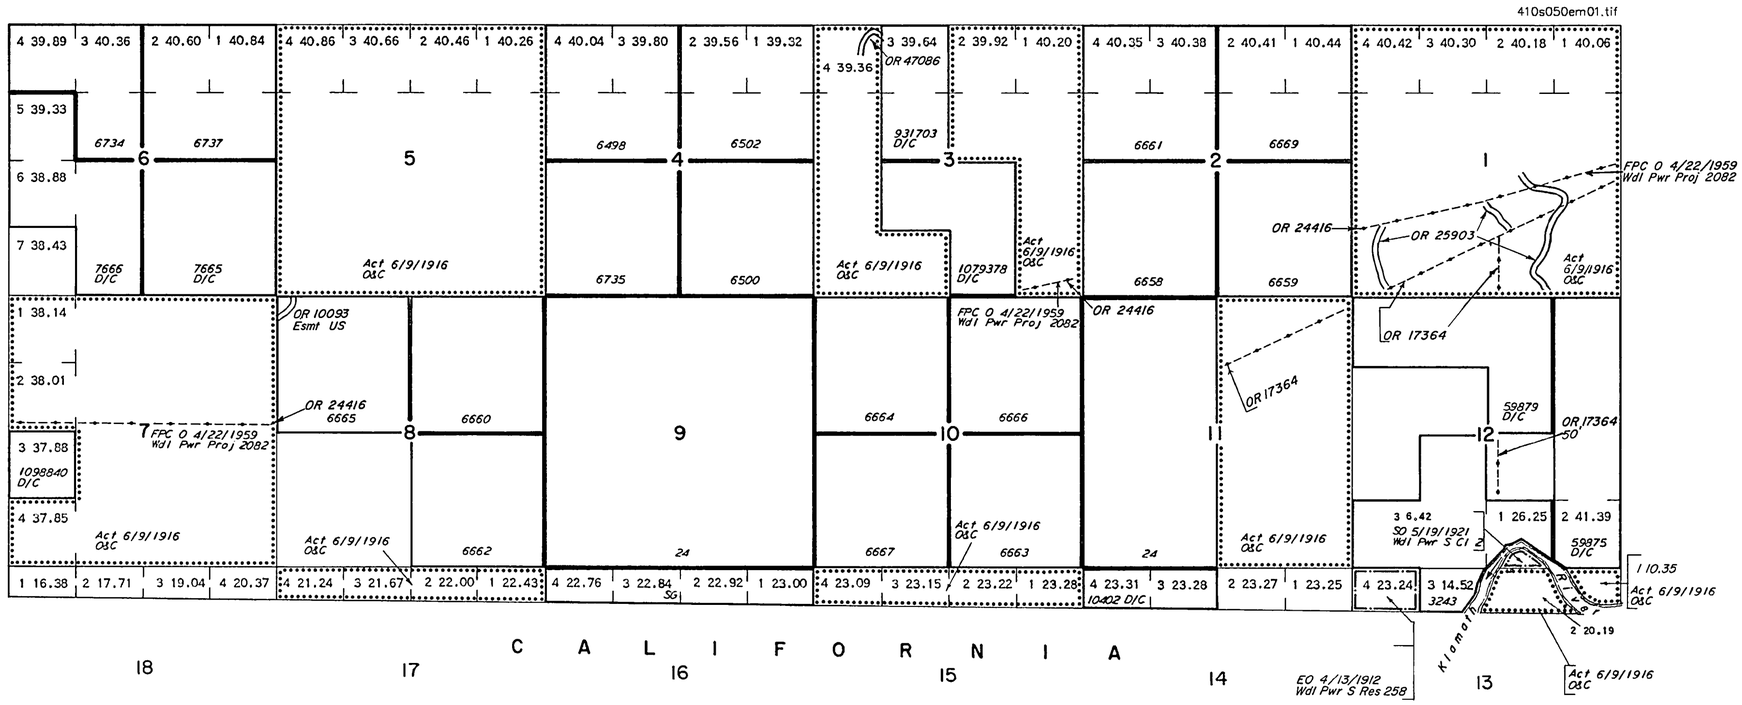

INDEX TO SEGREGATED TRACTS				
RESURVEY	ORIGINAL SURVEY			
TRACT NO	T	R	SEC	SUBDIVISION

FOR ORDERS AFFECTING DISPOSAL OR USE OF UNIDENTIFIED LANDS WITHDRAWN FOR CLASSIFICATION, MINERAL, WATER AND/OR OTHER PUBLIC PURPOSES, REFER TO INDEX OF MISCELLANEOUS DOCUMENTS.

PLO 5490 02/12/1975 Wdl Mult Use Mgmt OR 012693
All Public Lands under Sec. Int. Juris
Modified by PLO 7043 06/13/1994

OR 44762 Wdl NPS Klamath Wild & Scenic River 10/19/1994
Secs 12,13 Subdiv Und

SCALE in Chains
10 5 0 10 20 30 40 60 80
660 0 660 2640 3960 5280
SCALE in Feet

WARNING STATEMENT

This plat is the Bureau's Record of Title, and should be used only as a graphic display of the township survey data. Records hereon do not reflect title changes which may have been affected by lateral movements of rivers or other bodies of water. Refer to the cadastral surveys for official survey information.

FILE REF: 410s050em01.tif	ACAD MAP2010/GTX RasterCAD 2010
CONVERT JPEG: 10/19/1999	BY: H. GISCH
LAST UPDATE: 03/22/2012	BY: D. LEAVENWORTH
POSTED TO PUBLIC RECORDS: 05/07/2012	

SURVEYED TOWNSHIP
- SURVEYED COORDINATE SOURCE:
  - GCDB NAD 83 CURRENT TO: N/A
  - IMAGE SOURCE: SCANNED ORIGINAL MTP
- PROJECTION: N/A
- COORDINATE ELEVATION: N/A
- SOURCE FOR METES & BOUNDS: N/A

NOTES:

USE PLAT:

T. 41 S.
R. 5 E.