TOWNSHIP 12 NORTH RANGE 28 EAST OF THE WILLAMETTE MERIDIAN, WASHINGTON

SPOKANE DISTRICT - WENATCHEE RA

STATUS OF PUBLIC DOMAIN LAND AND MINERAL TITLES AND ACQUIRED LANDS

MT/USE PLAT

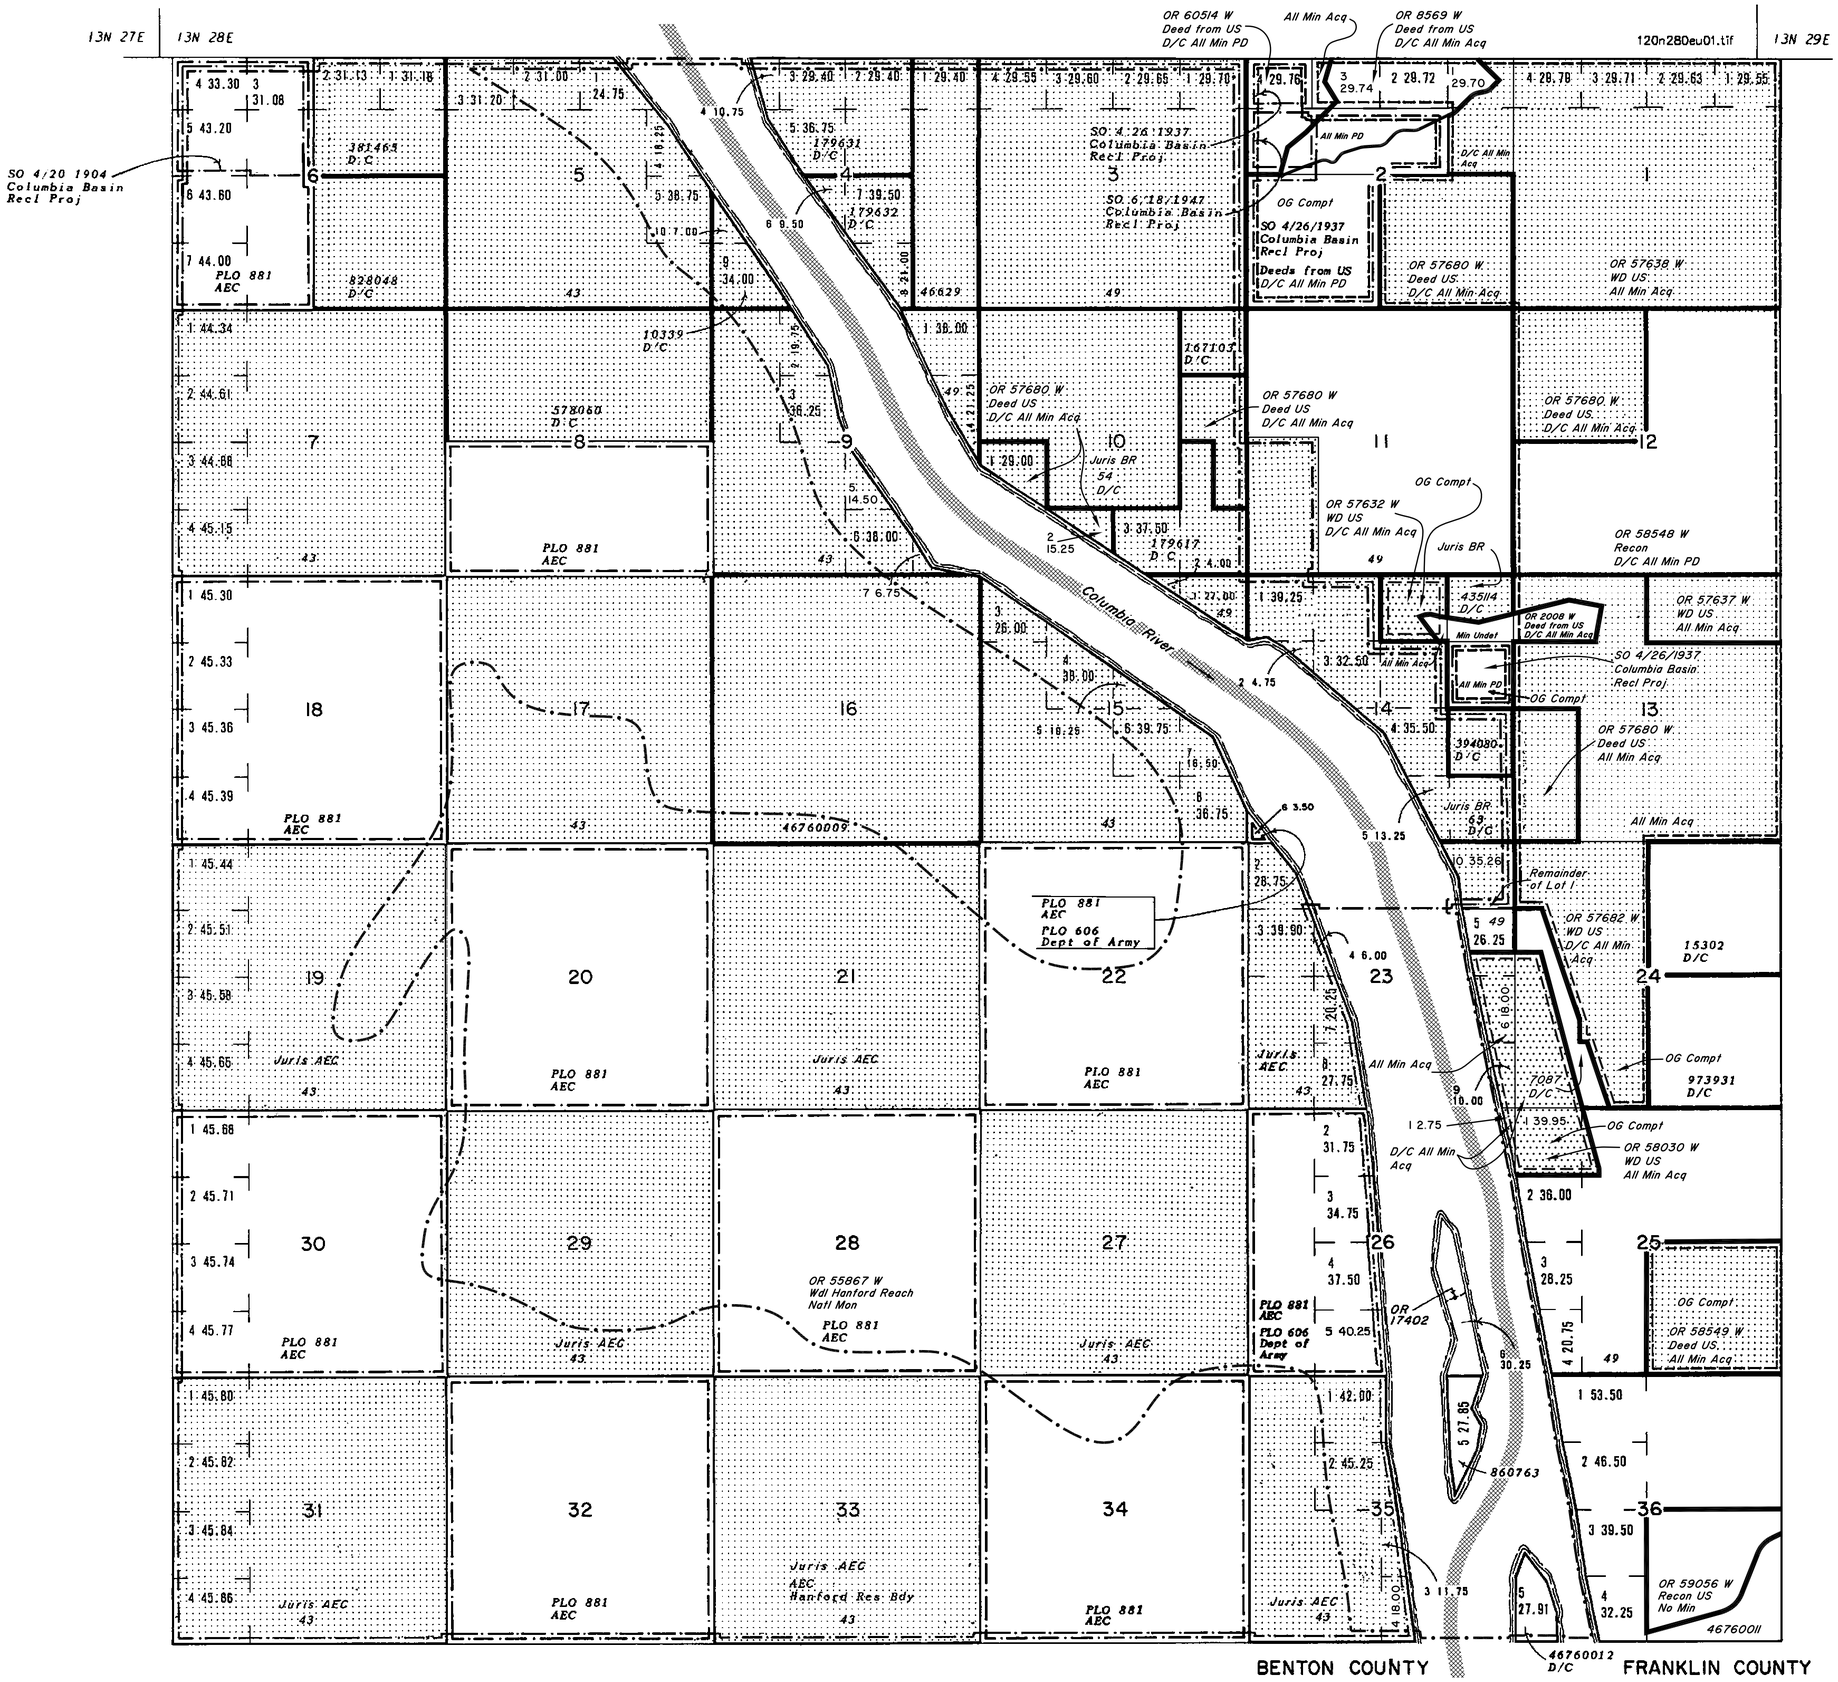

INDEX TO SEGREGATED TRACTS				
RESURVEY	ORIGINAL SURVEY			
TRACT NO	T	R	SEC	SUBDIVISION

FOR ORDERS AFFECTING DISPOSAL OR USE OF UNIDENTIFIED LANDS WITHDRAWN FOR CLASSIFICATION, MINERAL, WATER AND/OR OTHER PUBLIC PURPOSES, REFER TO INDEX OF MISCELLANEOUS DOCUMENTS.

Refer to HI for PL 167, R/W, Esmt, 44LD513, on all lands, see MTP and HI for US rights on private land

All private lands inside Hanford Res Bdy Acq, Juris AEC

SCALE in Chains: 10 5 0 10 20 30 40 60 80
SCALE in Feet: 660 0 660 2640 3960 5280

WARNING STATEMENT

This plat is the Bureau's Record of Title, and should be used only as a graphic display of the township survey data. Records hereon do not reflect title changes which may have been affected by lateral movements of rivers or other bodies of water. Refer to the cadastral surveys for official survey information.

FILE REF: 120n280eu01.tif		AutoCAD/GTX
CONVERT JPEG: 07/24/2000	BY: H. GISCH	
LAST UPDATE: 01/28/2016	BY: D. LEAVENWORTH	
POSTED TO PUBLIC RECORDS: 03/04/2016		
SURVEYED TOWNSHIP		
SURVEYED COORDINATE SOURCE:		
GCDB NAD 83 CURRENT TO:		N/A
IMAGE SOURCE:		SCANNED ORIGINAL MTP
PROJECTION:		N/A
COORDINATE ELEVATION:		N/A
SOURCE FOR METES & BOUNDS:		N/A
NOTES:		
USE PLAT: Lsbl Min		

T. 12 N.
R. 28 E.