TOWNSHIP 12 NORTH RANGE 39 EAST OF THE WILLAMETTE MERIDIAN, WASHINGTON

SPOKANE DISTRICT

COLUMBIA COUNTY

STATUS OF PUBLIC DOMAIN
LAND AND MINERAL TITLES

MT/USE PLAT

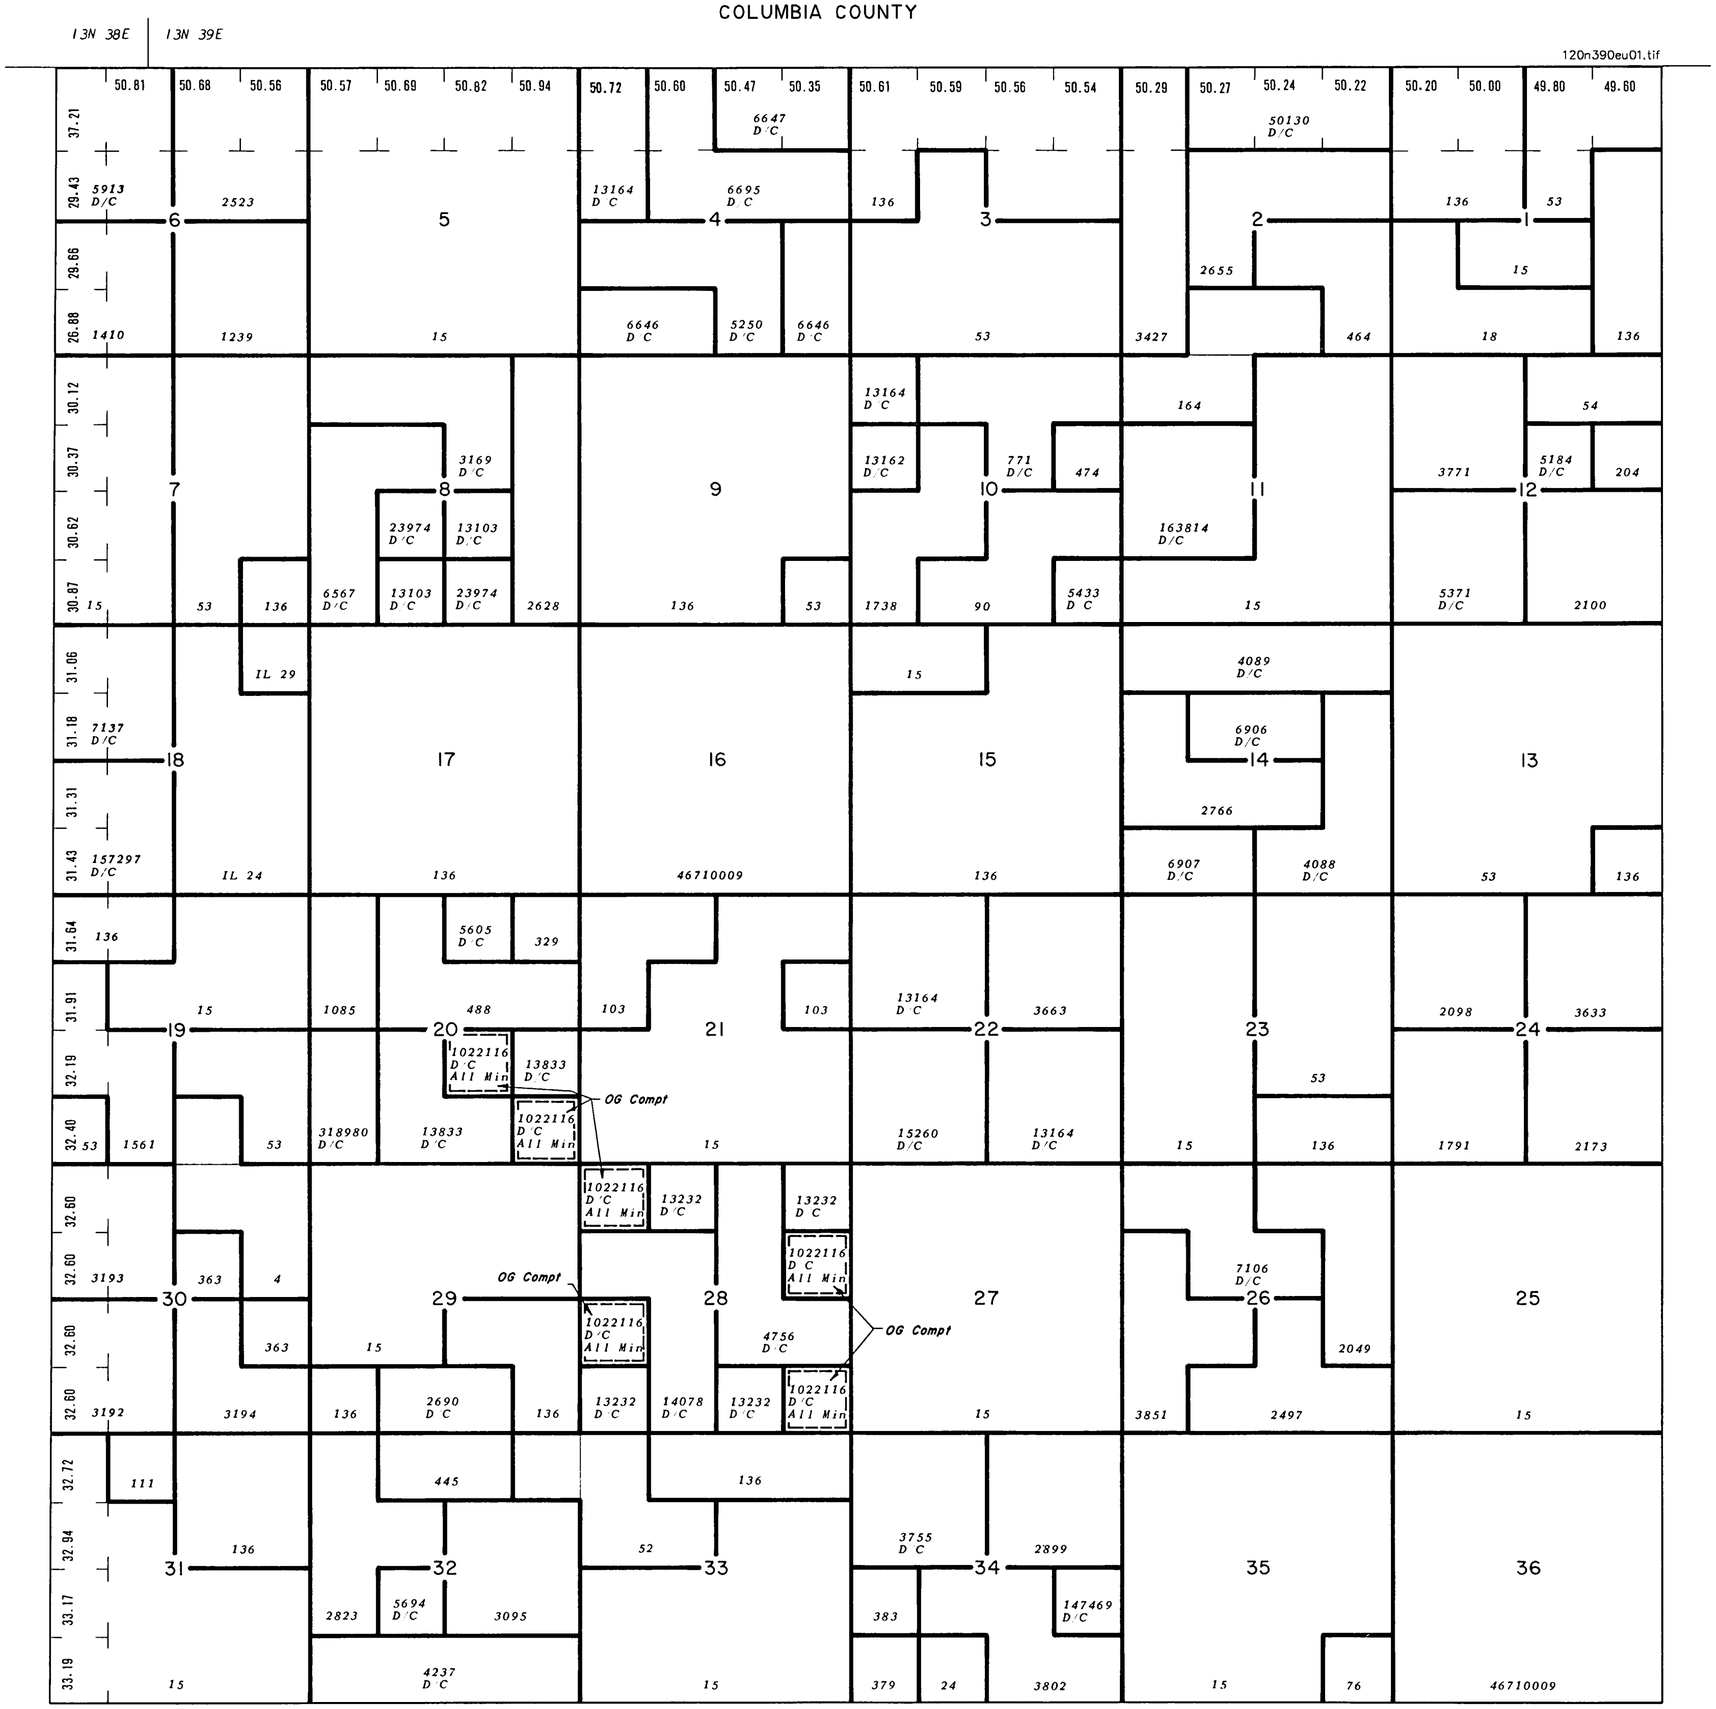

INDEX TO SEGREGATED TRACTS				
RESURVEY	ORIGINAL SURVEY			
TRACT NO	T	R	SEC	SUBDIVISION

FOR ORDERS AFFECTING DISPOSAL OR USE OF UNIDENTIFIED LANDS WITHDRAWN FOR CLASSIFICATION, MINERAL, WATER AND/OR OTHER PUBLIC PURPOSES, REFER TO INDEX OF MISCELLANEOUS DOCUMENTS

Refer to HI for PL 167, R/W, Esmt, 44LD513, on all lands, see MTP and HI for US rights on private land

SCALE in Chains: 10 5 0 10 20 30 40 60 80
SCALE in Feet: 660 0 660 2640 3960 5280

WARNING STATEMENT

This plat is the Bureau's Record of Title, and should be used only as a graphic display of the township survey data. Records hereon do not reflect title changes which may have been affected by lateral movements of rivers or other bodies of water. Refer to the cadastral surveys for official survey information.

FILE REF 120n390eu01.tif	ACAD Map2000/GTX RasterCAD 6.0
CONVERT JPEG 08/11/2000	BY H GISCH
LAST UPDATE 05/11/2007	BY D LEAVENWORTH
POSTED TO PUBLIC RECORDS 06/12/2007	
SURVEYED TOWNSHIP	
SURVEYED COORDINATE SOURCE	
GCDB NAD 83 CURRENT TO	N/A
IMAGE SOURCE	SCANNED ORIGINAL MTP
PROJECTION	N/A
COORDINATE ELEVATION	N/A
SOURCE FOR METES & BOUNDS	N/A
NOTES	
USE PLAT Lsbl Min	

T 12 N
R 39 E