TOWNSHIP 21 NORTH RANGE 2 EAST OF THE WILLAMETTE MERIDIAN, WASHINGTON

NO I

SPOKANE DISTRICT - WENATCHEE RA

KING COUNTY

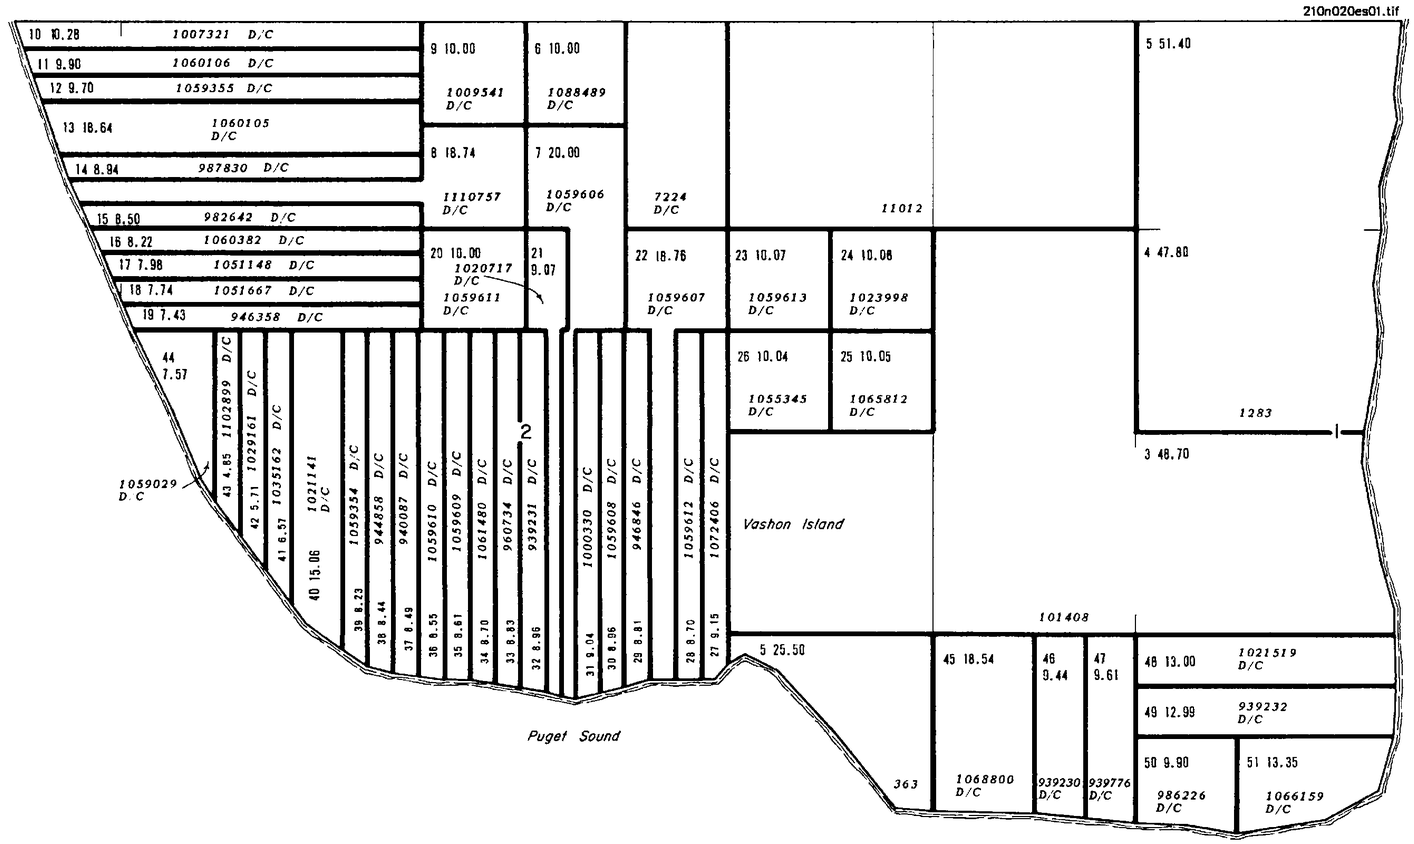

PIERCE COUNTY

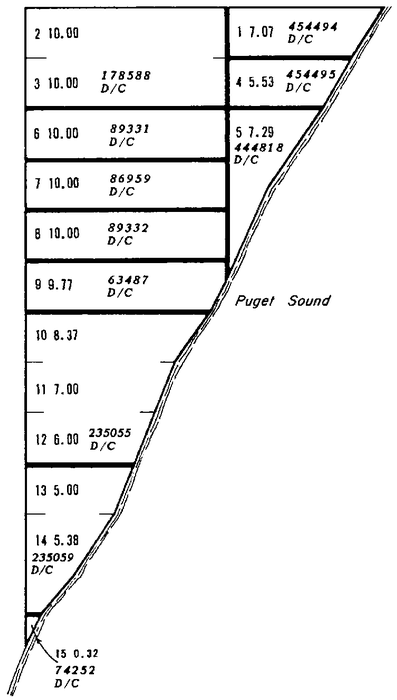

SCALE in Chains

5 0 5 10 20

330 0 330 660 1320

SCALE in Feet

WARNING STATEMENT

This plat is the Bureau's Record of Title, and should be used only as a graphic display of the township survey data. Records hereon do not reflect title changes which may have been affected by lateral movements of rivers or other bodies of water. Refer to the cadastral surveys for official survey information.

STATUS OF PUBLIC DOMAIN LAND AND MINERAL TITLES

MTP
SUPPL Secs 1,2,3,4

INDEX TO SEGREGATED TRACTS

RESURVEY	ORIGINAL SURVEY			
TRACT NO	T	R	SEC	SUBDIVISION

FOR ORDERS AFFECTING DISPOSAL OR USE OF UNIDENTIFIED LANDS WITHDRAWN FOR CLASSIFICATION, MINERAL, WATER AND/OR OTHER PUBLIC PURPOSES, REFER TO INDEX OF MISCELLANEOUS DOCUMENTS.

Refer to HI for PL 167, R/W, Esmt, 44LD513, on all lands, see MTP and HI for US rights on private land

FILE REF: 21On020es01.tif	ACAD Map2010/GTX RasterCAD 2010
CONVERT JPEG: 05/25/2000	BY: H. GISCH
LAST UPDATE: 10/29/2012	BY: D. LEAVENWORTH
POSTED TO PUBLIC RECORDS: 07/24/2014	
SURVEYED TOWNSHIP	
SURVEYED COORDINATE SOURCE:	
GCDB NAD 83 CURRENT TO:	N/A
IMAGE SOURCE:	SCANNED ORIGINAL MTP
PROJECTION:	N/A
COORDINATE ELEVATION:	N/A
SOURCE FOR METES & BOUNDS:	N/A
NOTES:	
USE PLAT:	

T. 21 N.
R. 2 E.