TOWNSHIP 25 NORTH RANGE 21 EAST OF THE WILLAMETTE MERIDIAN, WASHINGTON

SPOKANE DISTRICT - WENATCHEE RA

250n210eu01.tif

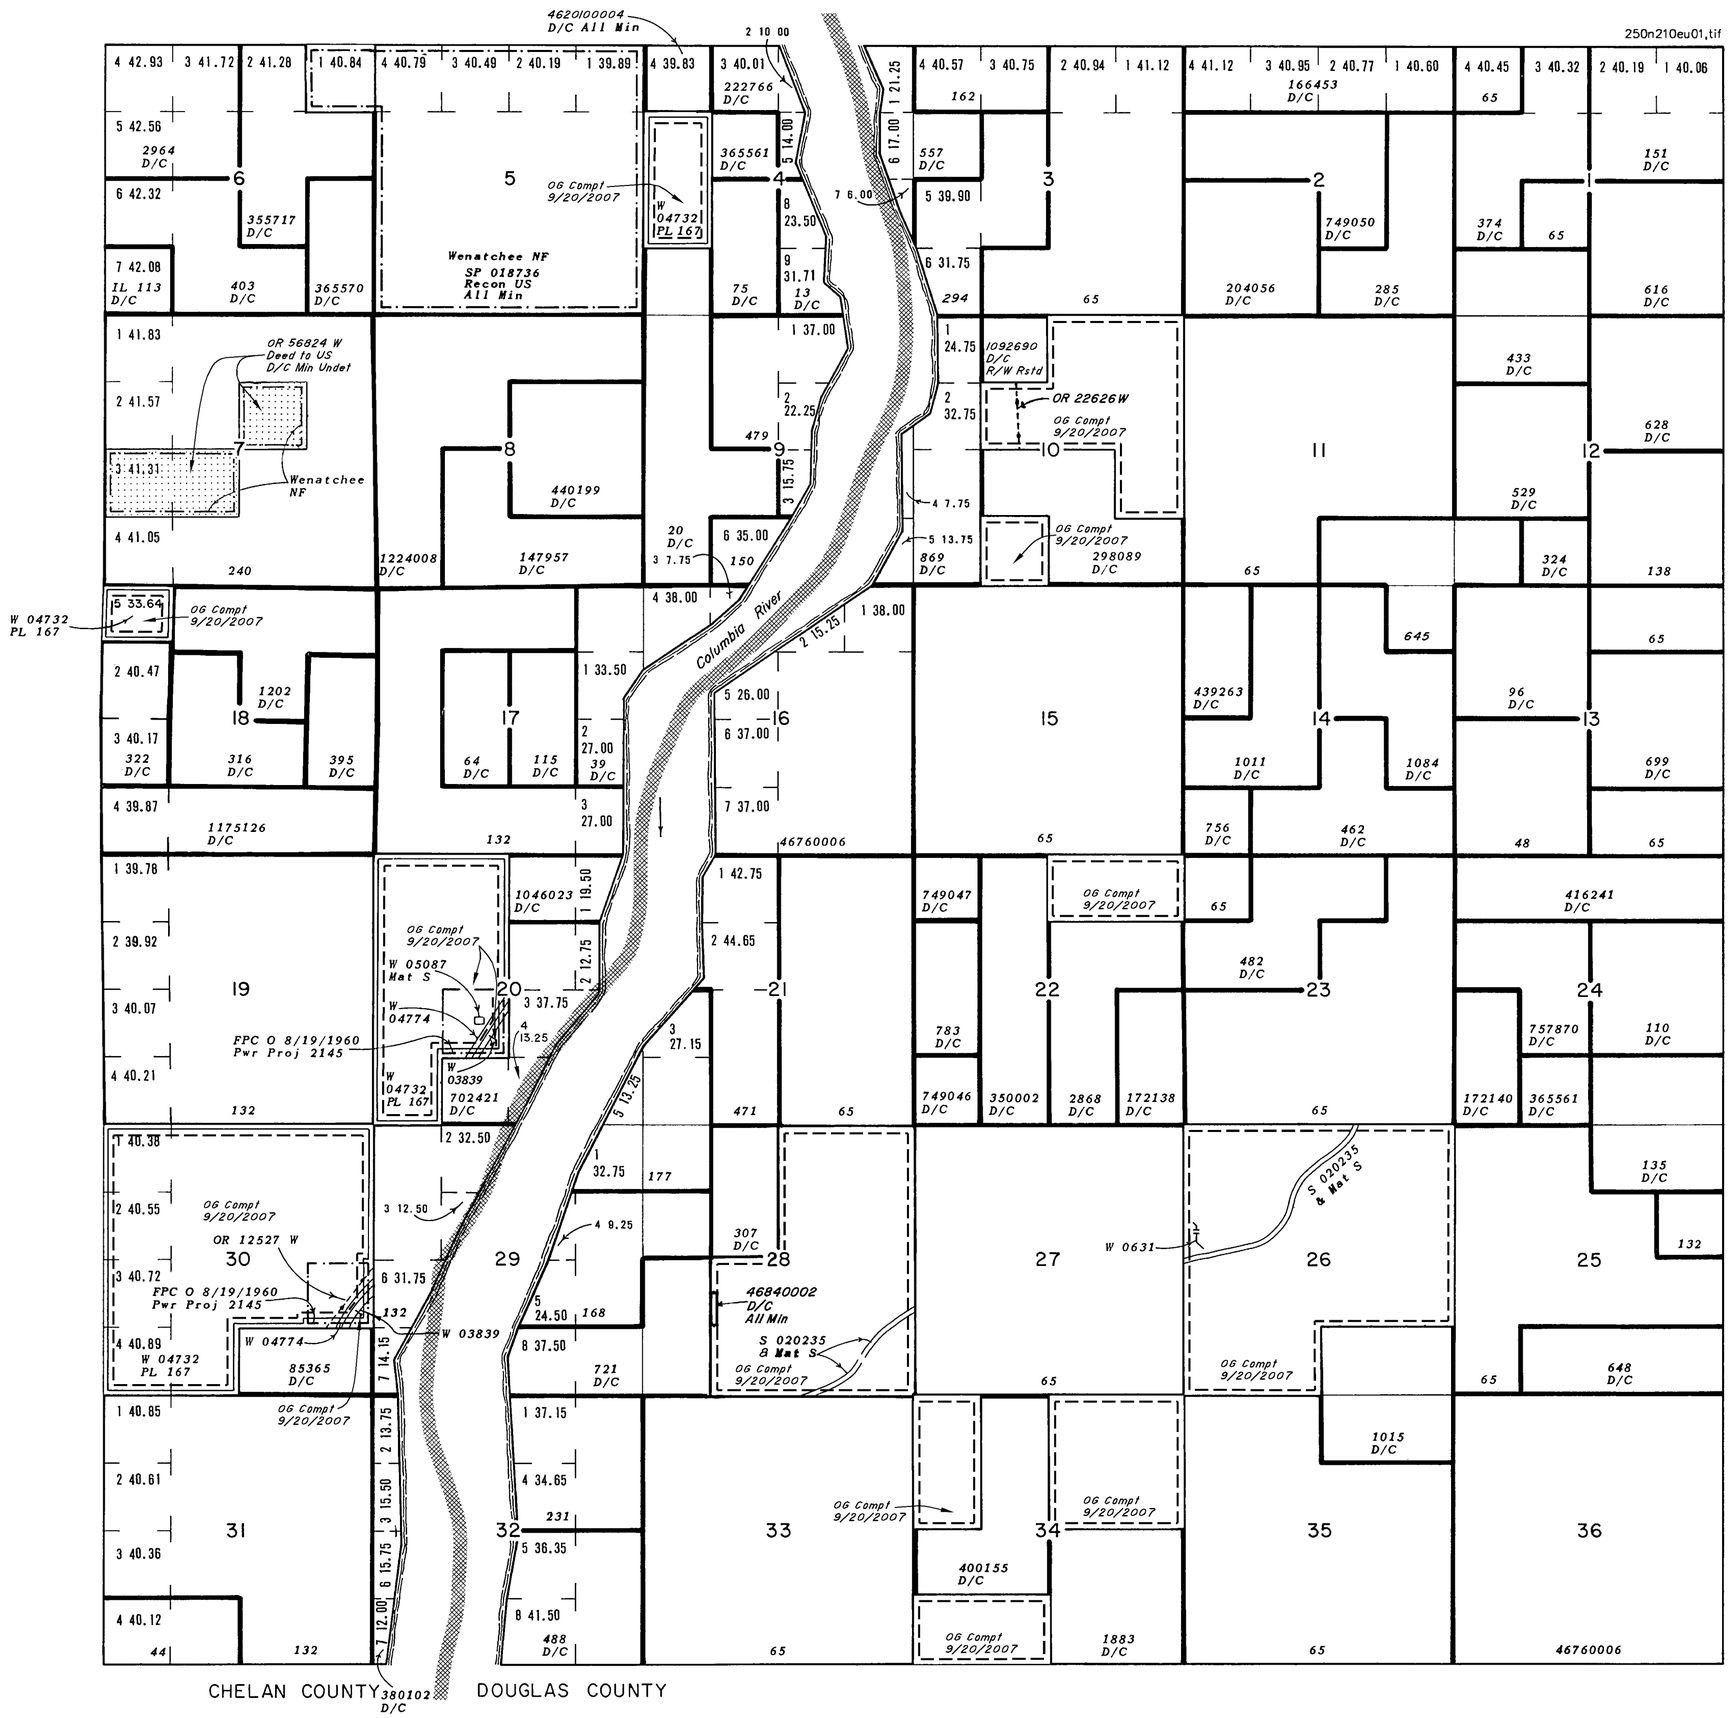

SCALE in Chains

SCALE in Feet

STATUS OF PUBLIC DOMAIN LAND AND MINERAL TITLES AND ACQUIRED LANDS

MT/USE PLAT

INDEX TO SEGREGATED TRACTS				
RESURVEY	ORIGINAL SURVEY			
TRACT NO	T	R	SEC	SUBDIVISION

FOR ORDERS AFFECTING DISPOSAL OR USE OF UNIDENTIFIED LANDS WITHDRAWN FOR CLASSIFICATION, MINERAL, WATER AND/OR OTHER PUBLIC PURPOSES, REFER TO INDEX OF MISCELLANEOUS DOCUMENTS.

Refer to HI for PL 167, R/W, Esmt, 44LD513, on all lands, see MTP and HI for US rights on private land

OR 8973 WD to US 07/13/1971 Entiat Adm S Acq
Sec 9: Part lots 3,4,13 Blk 3 Entiat Fruitlands Plat located in E½SW¼

W 04732 Det PL 167 (Act of Cong 07/23/1955) completed 10/23/1975, all PD surface mgmt by BLM

OR 24849 W PS Prop
Sec 28: W½W½SW¼NE¼SW¼ 2.50 Ac

FILE REF: 250n210eu01.tif	ACAD Map2000/GTX RasterCAD 6.0
CONVERT JPEG: 07/10/2000	BY: H. GISCH
LAST UPDATE: 03/18/2010	BY: D. LEAVENWORTH
POSTED TO PUBLIC RECORDS: 04/14/2010	
SURVEYED TOWNSHIP	
SURVEYED COORDINATE SOURCE:	
GCDB NAD 83 CURRENT TO:	N/A
IMAGE SOURCE:	SCANNED ORIGINAL MTP
PROJECTION:	N/A
COORDINATE ELEVATION:	N/A
SOURCE FOR METES & BOUNDS:	N/A
NOTES:	
USE PLAT: Lsbl Min	

T. 25 N.
R. 21 E.

WARNING STATEMENT

This plat is the Bureau's Record of Title, and should be used only as a graphic display of the township survey data. Records hereon do not reflect title changes which may have been affected by lateral movements of rivers or other bodies of water. Refer to the cadastral surveys for official survey information.