PARTIALLY SURVEYED TOWNSHIP 27 NORTH RANGE 13 EAST OF THE WILLAMETTE MERIDIAN, WASHINGTON

Protraction Diagram No 5 effective 05/01/1964
File No 12 33FR2828 03/24/1964, Amdt 06/30/1999

SPOKANE DISTRICT - WENATCHEE RA

STATUS OF PUBLIC DOMAIN
LAND AND MINERAL TITLES

MT PLAT

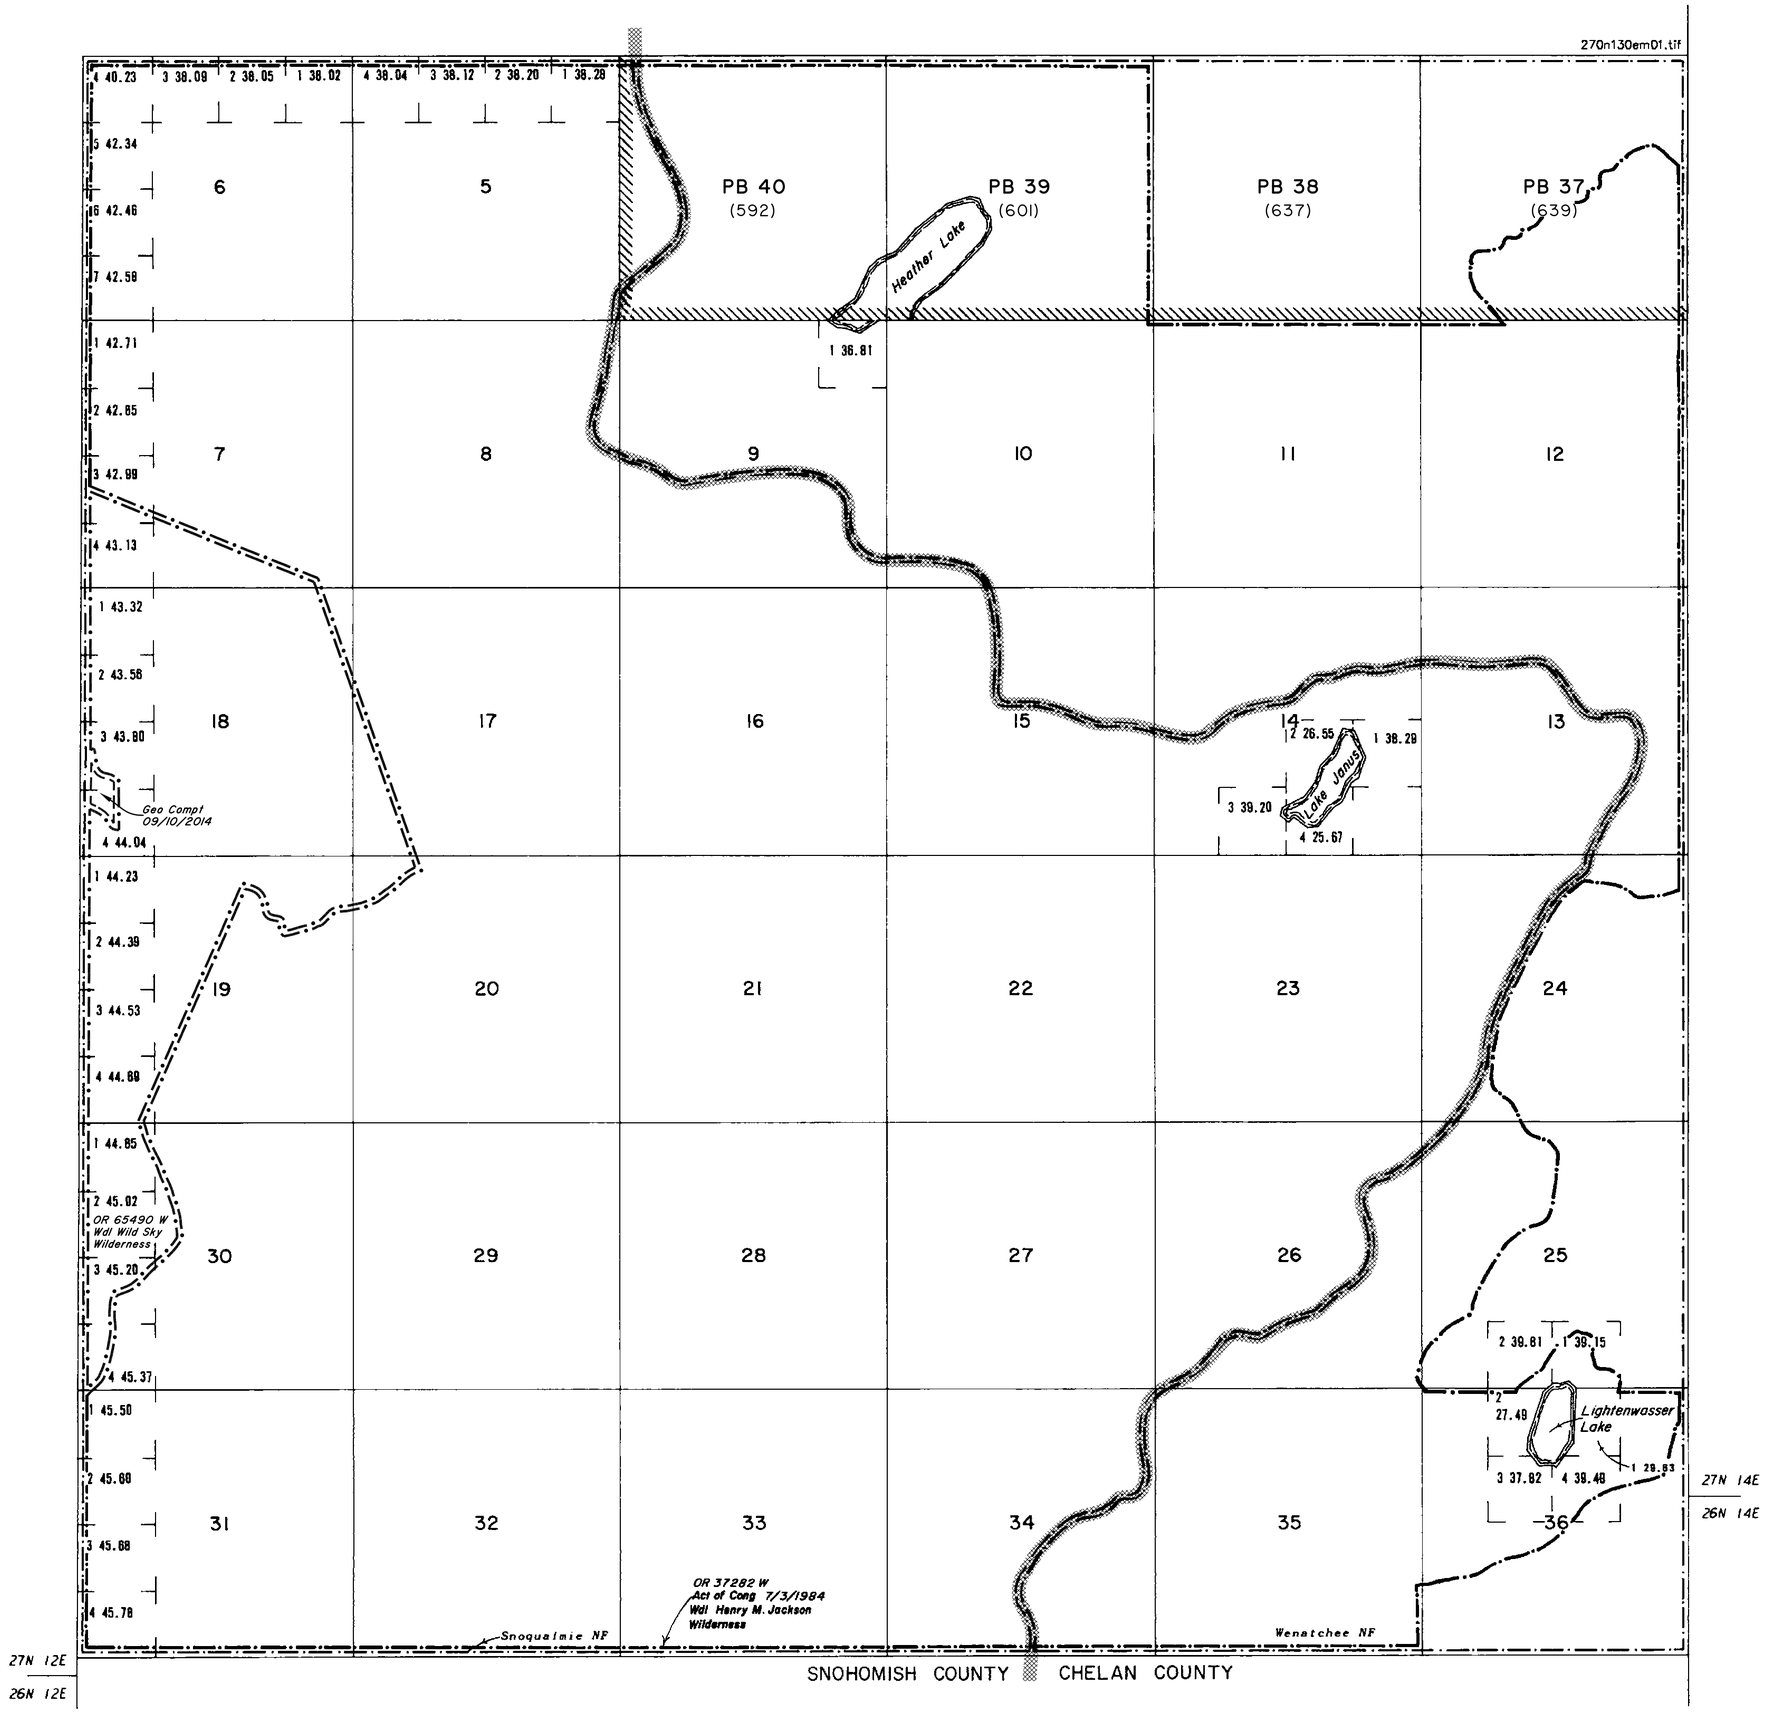

INDEX TO SEGREGATED TRACTS				
RESURVEY	ORIGINAL SURVEY			
TRACT NO	T	R	SEC	SUBDIVISION

FOR ORDERS AFFECTING DISPOSAL OR USE OF UNIDENTIFIED LANDS WITHDRAWN FOR CLASSIFICATION, MINERAL, WATER AND/OR OTHER PUBLIC PURPOSES, REFER TO INDEX OF MISCELLANEOUS DOCUMENTS.

Refer to HI for PL 167, R/W, Esmt, 44LD513, on all lands, see MTP and HI for US rights on private land

SCALE in Chains
10 5 0 10 20 30 40 60 80
660 0 660 2640 3960 5280
SCALE in Feet

WARNING STATEMENT

This plat is the Bureau's Record of Title, and should be used only as a graphic display of the township survey data. Records hereon do not reflect title changes which may have been affected by lateral movements of rivers or other bodies of water. Refer to the cadastral surveys for official survey information.

FILE REF: 270n130emD1.tif	AutoCAD/GTX
CONVERT JPEG: 06/21/2000	BY: H. GISCH
LAST UPDATE: 01/11/2016	BY: D. LEAVENWORTH
POSTED TO PUBLIC RECORDS: 03/04/2016	
PARTIALLY SURVEYED TOWNSHIP	
PROTRACTED COORDINATE SOURCE:	Cadastral AutoCAD File
APD NAD 83 APPROVED:	06/30/1999
SURVEYED COORDINATE SOURCE:	
GCDB NAD 83 CURRENT TO:	N/A
IMAGE SOURCE:	Scanned Original MTP
OTHER:	N/A
PROJECTION:	N/A
COORDINATE ELEVATION:	N/A
SOURCE FOR METES & BOUNDS:	Original MTP
NOTES:	
USE PLAT:	

T. 27 N.
R. 13 E.