PARTIALLY SURVEYED TOWNSHIP 29 NORTH RANGE 11 WEST OF THE WILLAMETTE MERIDIAN, WASHINGTON

Protraction Diagram No 7 effective 06/25/1965
File No 24

SPOKANE DISTRICT - WENATCHEE RA

CLALLAM COUNTY

STATUS OF PUBLIC DOMAIN
LAND AND MINERAL TITLES

MT/USE PLAT

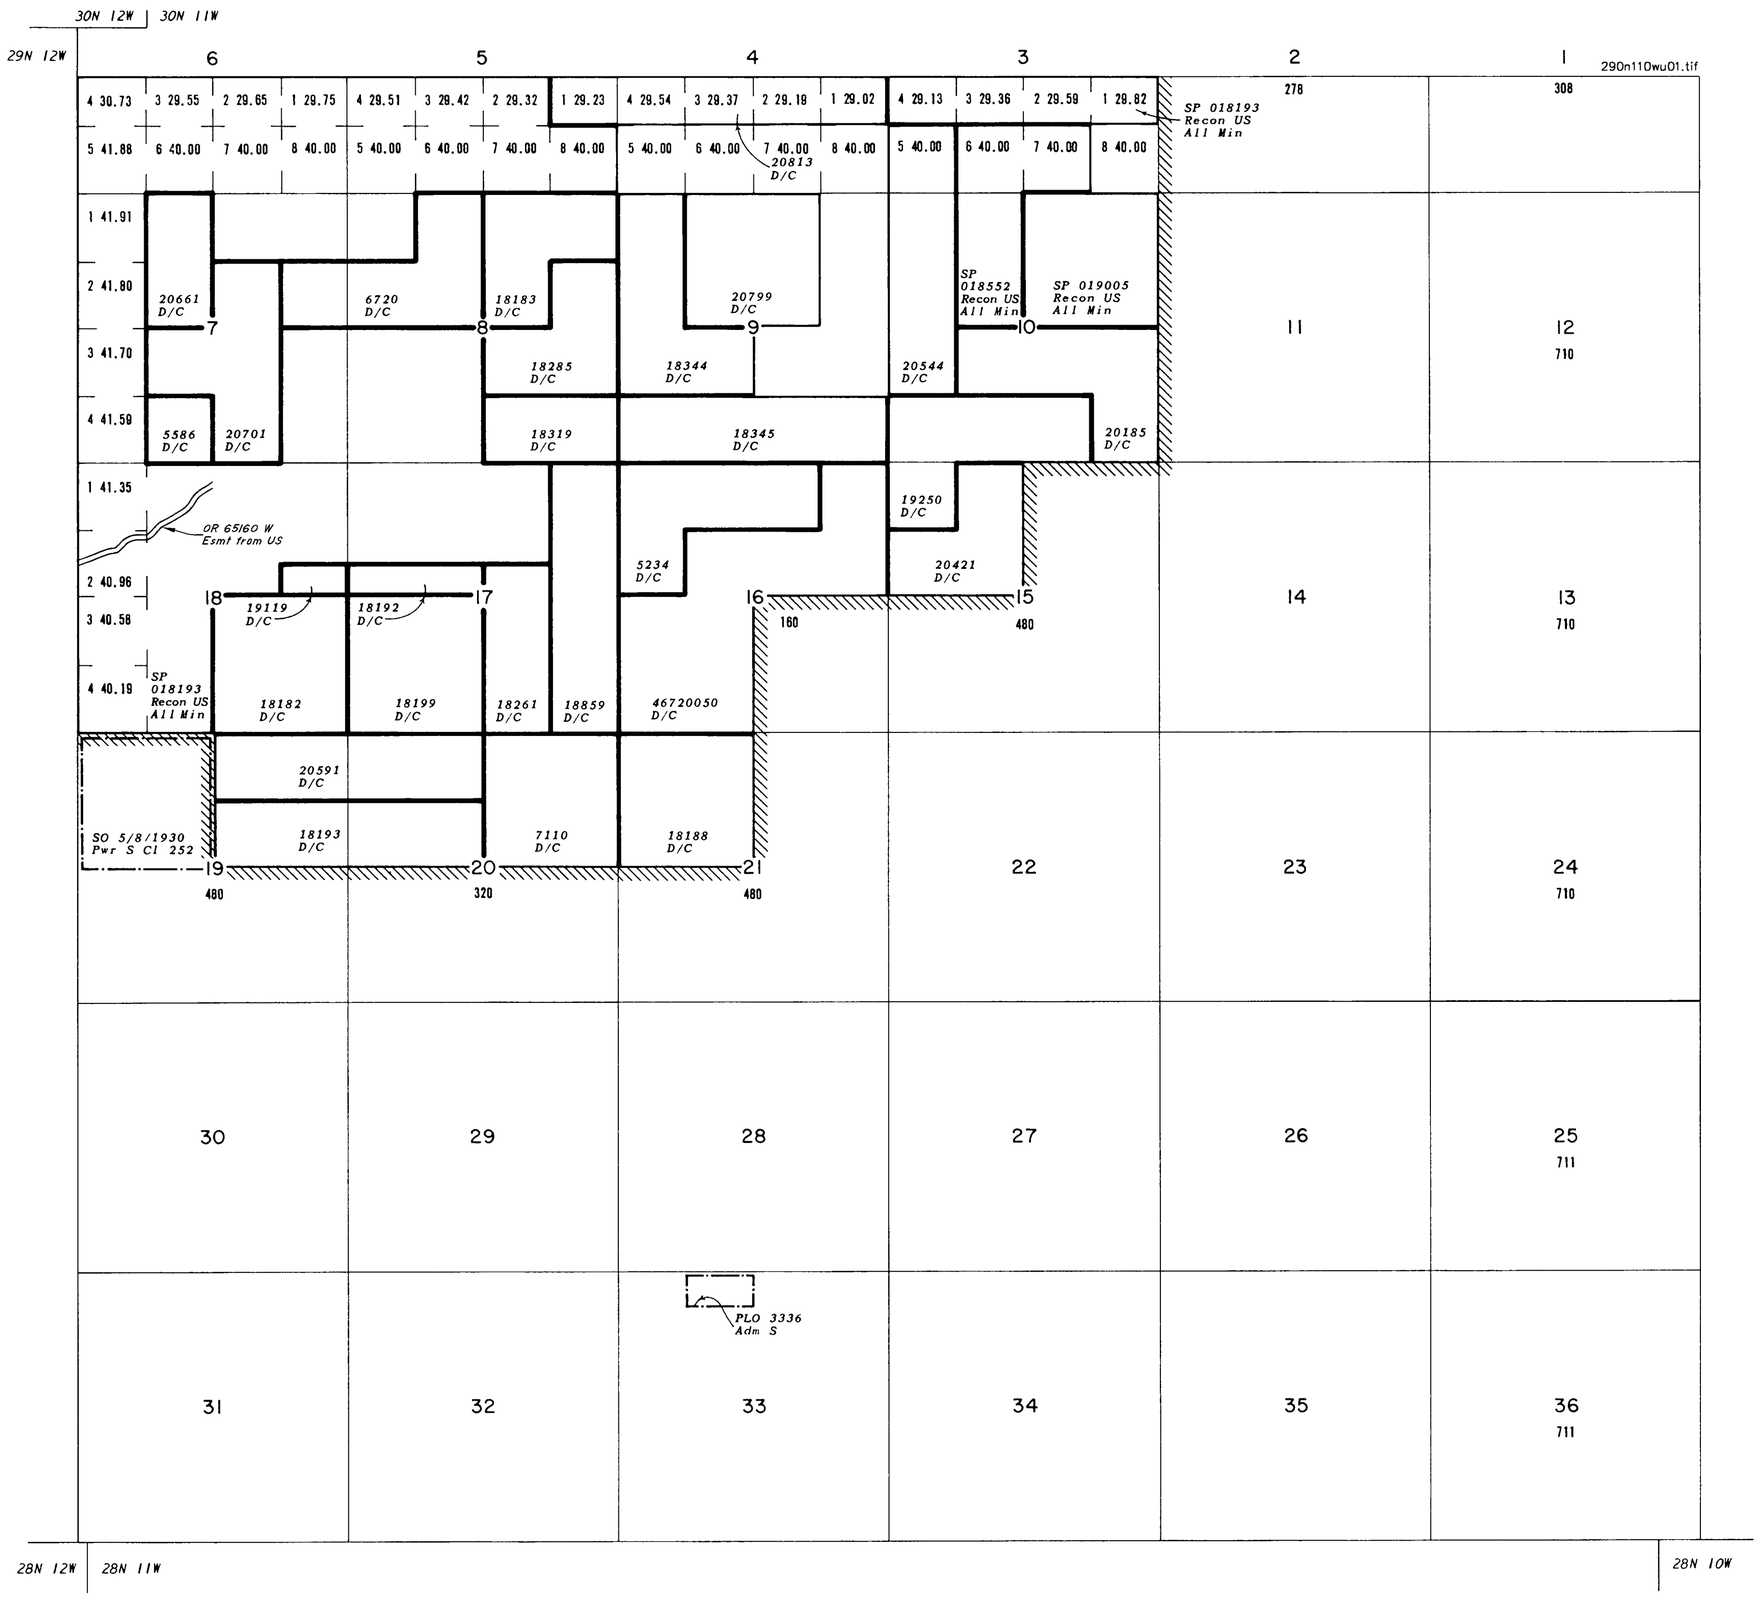

INDEX TO SEGREGATED TRACTS				
RESURVEY	ORIGINAL SURVEY			
TRACT NO	T	R	SEC	SUBDIVISION

FOR ORDERS AFFECTING DISPOSAL OR USE OF UNIDENTIFIED LANDS WITHDRAWN FOR CLASSIFICATION, MINERAL, WATER AND/OR OTHER PUBLIC PURPOSES, REFER TO INDEX OF MISCELLANEOUS DOCUMENTS.

Refer to HI for PL 167, R/W, Esmt, 44LD513, on all lands, see MTP and HI for US rights on private land

All Tp incl in Wdl Olympic NF

FILE REF: 290n110wu01.tif	ACAD Map 2000/GTX RasterCAD 6.0
CONVERT JPEG: 08/16/2000	BY: H. GISCH
LAST UPDATE: 03/27/2008	BY: D. LEAVENWORTH
POSTED TO PUBLIC RECORDS: 05/08/2008	
PARTIALLY SURVEYED TOWNSHIP	
PROTRACTED COORDINATE SOURCE:	Cadastral AutoCAD File
APD NAD 83 APPROVED:	N/A
SURVEYED COORDINATE SOURCE:	
GCDB NAD 83 CURRENT TO:	N/A
PLSS SOURCE:	Scanned Original MTP
OTHER:	N/A
PROJECTION:	N/A
COORDINATE ELEVATION:	N/A
SOURCE FOR METES & BOUNDS:	N/A
NOTES:	
USE PLAT: Lsbl Min	

T. 29 N.
R. 11 W.

SCALE in Chains
10 5 0 10 20 30 40 60 80
660 0 660 2640 3960 5280
SCALE in Feet

WARNING STATEMENT

This plat is the Bureau's Record of Title, and should be used only as a graphic display of the township survey data. Records hereon do not reflect title changes which may have been affected by lateral movements of rivers or other bodies of water. Refer to the cadastral surveys for official survey information