TOWNSHIP 30 NORTH, RANGE 10 EAST, OF THE WILLAMETTE MERIDIAN, WASHINGTON

SPOKANE DISTRICT - WENATCHEE RA

SNOHOMISH COUNTY

300n100em01.tif

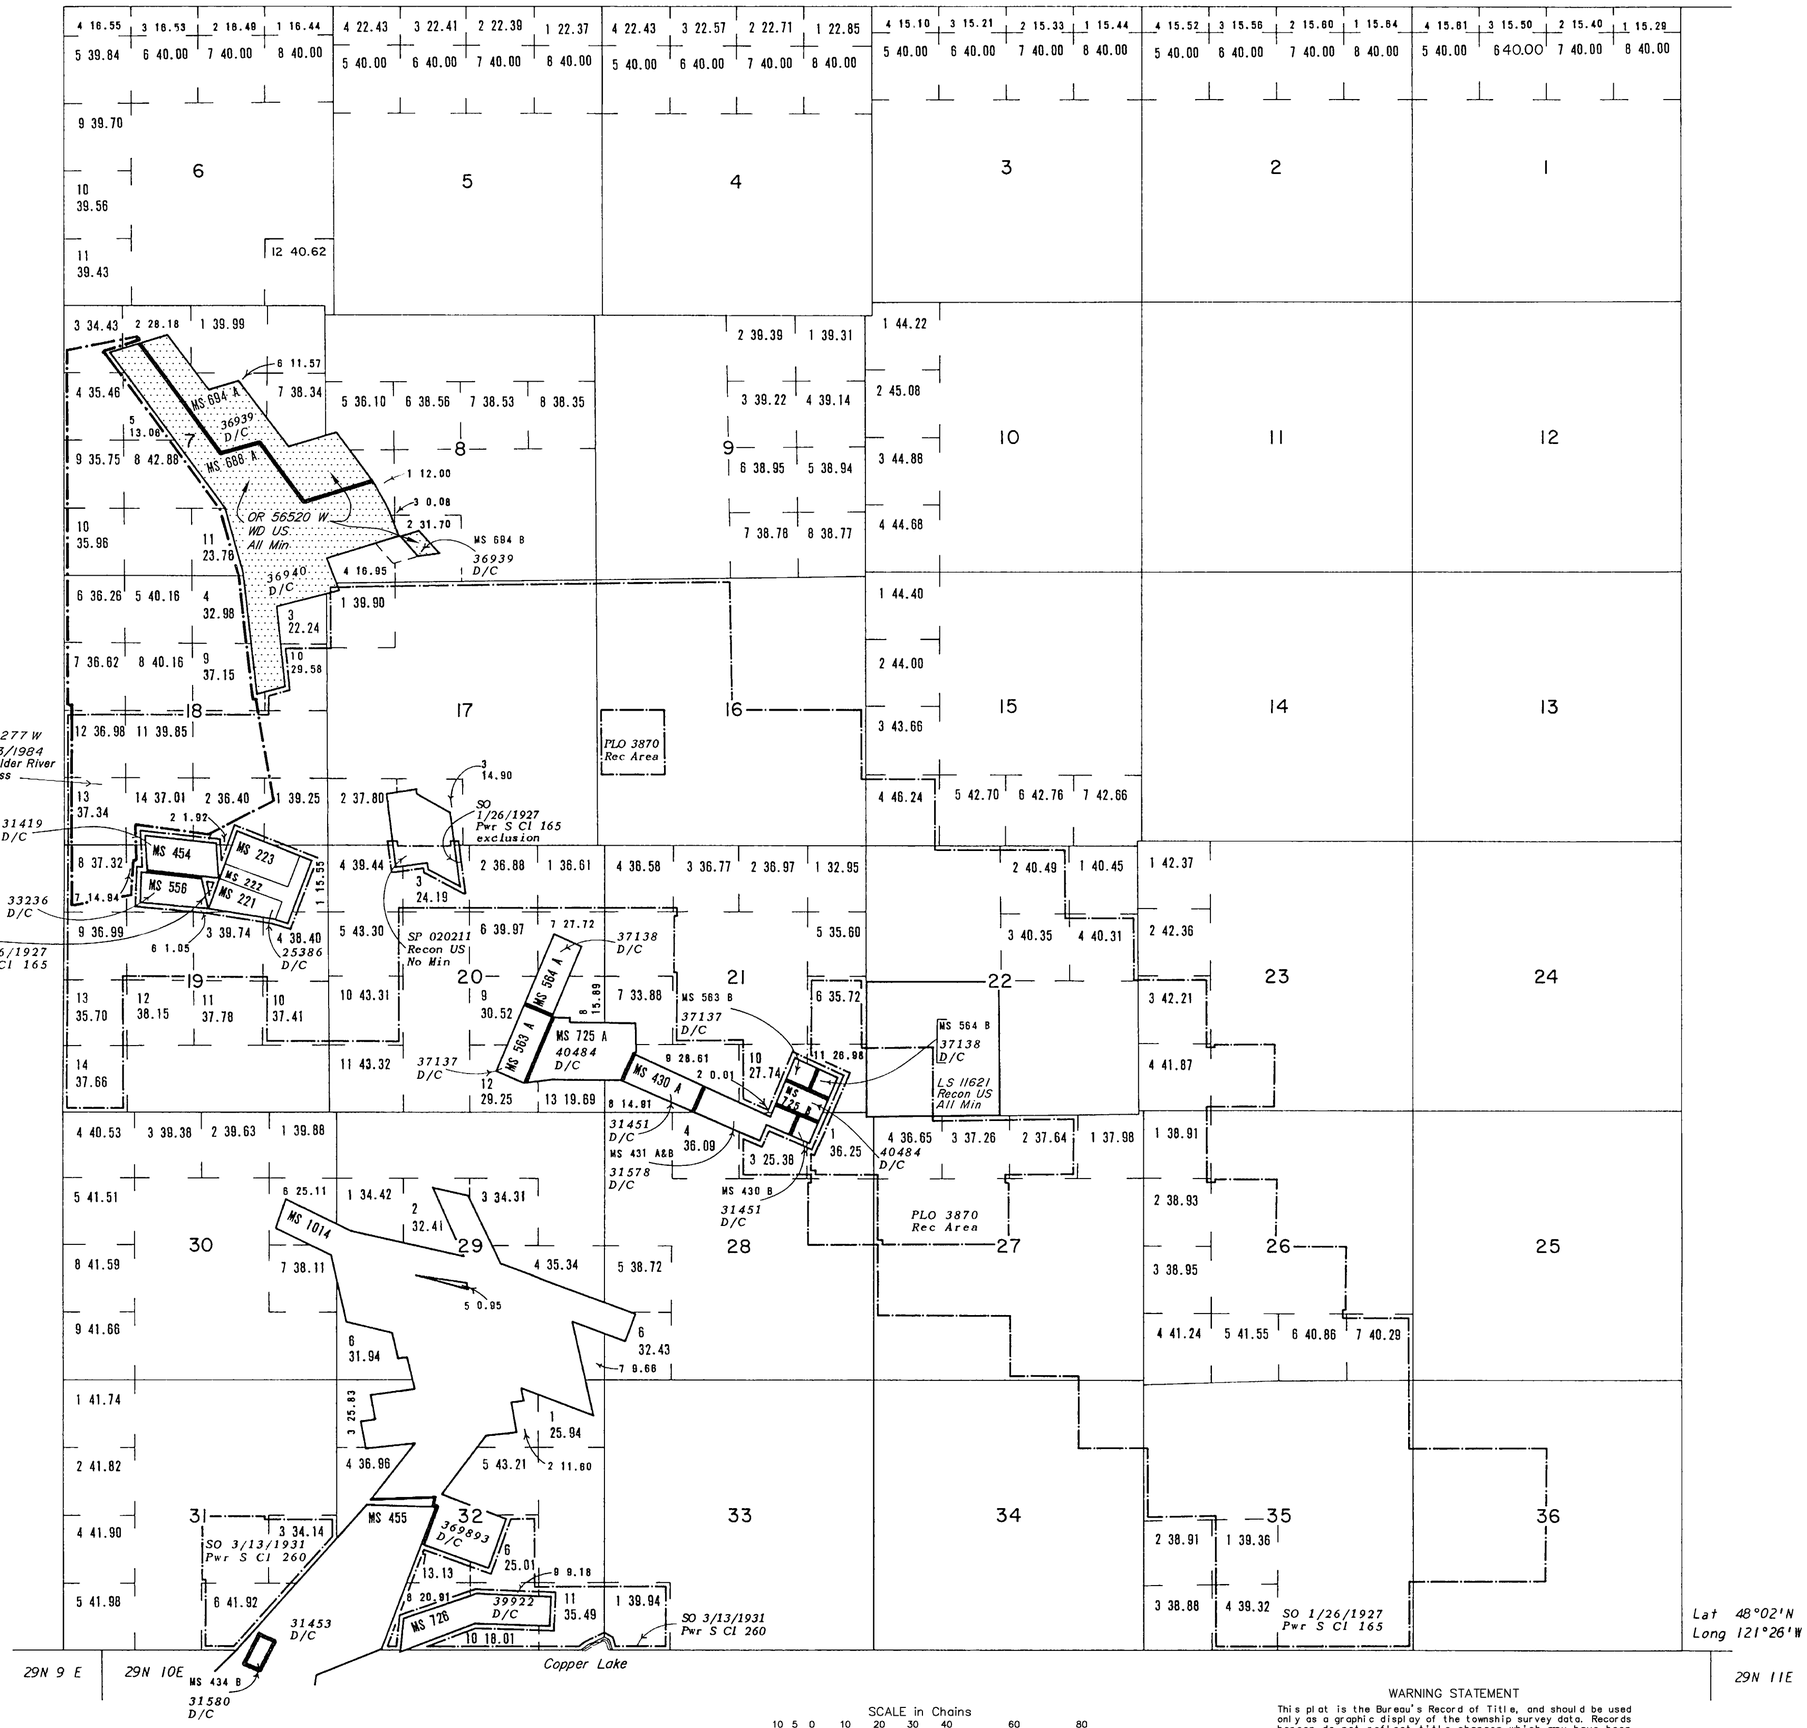

SCALE in Chains

10 5 0 10 20 30 40 60 80

660 0 660 2640 3960 5280

SCALE in Feet

WARNING STATEMENT

This plat is the Bureau's Record of Title, and should be used only as a graphic display of the township survey data. Records hereon do not reflect title changes which may have been affected by lateral movements of rivers or other bodies of water. Refer to the cadastral surveys for official survey information.

STATUS OF PUBLIC DOMAIN LAND AND MINERAL TITLES AND ACQUIRED LANDS

MT PLAT

INDEX TO SEGREGATED TRACTS				
RESURVEY	ORIGINAL SURVEY			
TRACT NO	T	R	SEC	SUBDIVISION

FOR ORDERS AFFECTING DISPOSAL OR USE OF UNIDENTIFIED LANDS WITHDRAWN FOR CLASSIFICATION, MINERAL, WATER AND/OR OTHER PUBLIC PURPOSES, REFER TO INDEX OF MISCELLANEOUS DOCUMENTS.

Refer to HI for PL 167, R/W, Esmt, 44LD513, on all lands, see MTP and HI for US rights on private land

All Tp included in Wdl Mt Baker NF

PLO 3870 11/12/1965 Wdl USFS Roadside Zone a strip of land 330' each side of center line S Fork Stillaguamish Hwy
Secs 16 thru 19, 21, 22, 27

FILE REF 300n100em01.tif	AutoMAP2000/GTX RasterCAD 6 0		
CONVERT JPEG 06/13/2000	BY H. GISCH		
LAST UPDATE 02/14/2002	BY D. LEAVENWORTH		
POSTED TO PUBLIC RECORDS 02/14/2002			
SURVEYED TOWNSHIP			
SURVEYED COORDINATE SOURCE			
GCDB NAD 83 CURRENT TO	N/A		
IMAGE SOURCE	SCANNED ORIGINAL MTP		
PROJECTION	N/A		
COORDINATE ELEVATION	N/A		
SOURCE FOR METES & BOUNDS	N/A		
NOTES			
USE PLAT			

T 30 N
R 10 E