TOWNSHIP 31 NORTH RANGE 43 EAST OF THE WILLAMETTE MERIDIAN, WASHINGTON

SPOKANE DISTRICT

PEND OREILLE COUNTY

310n430em01.tif

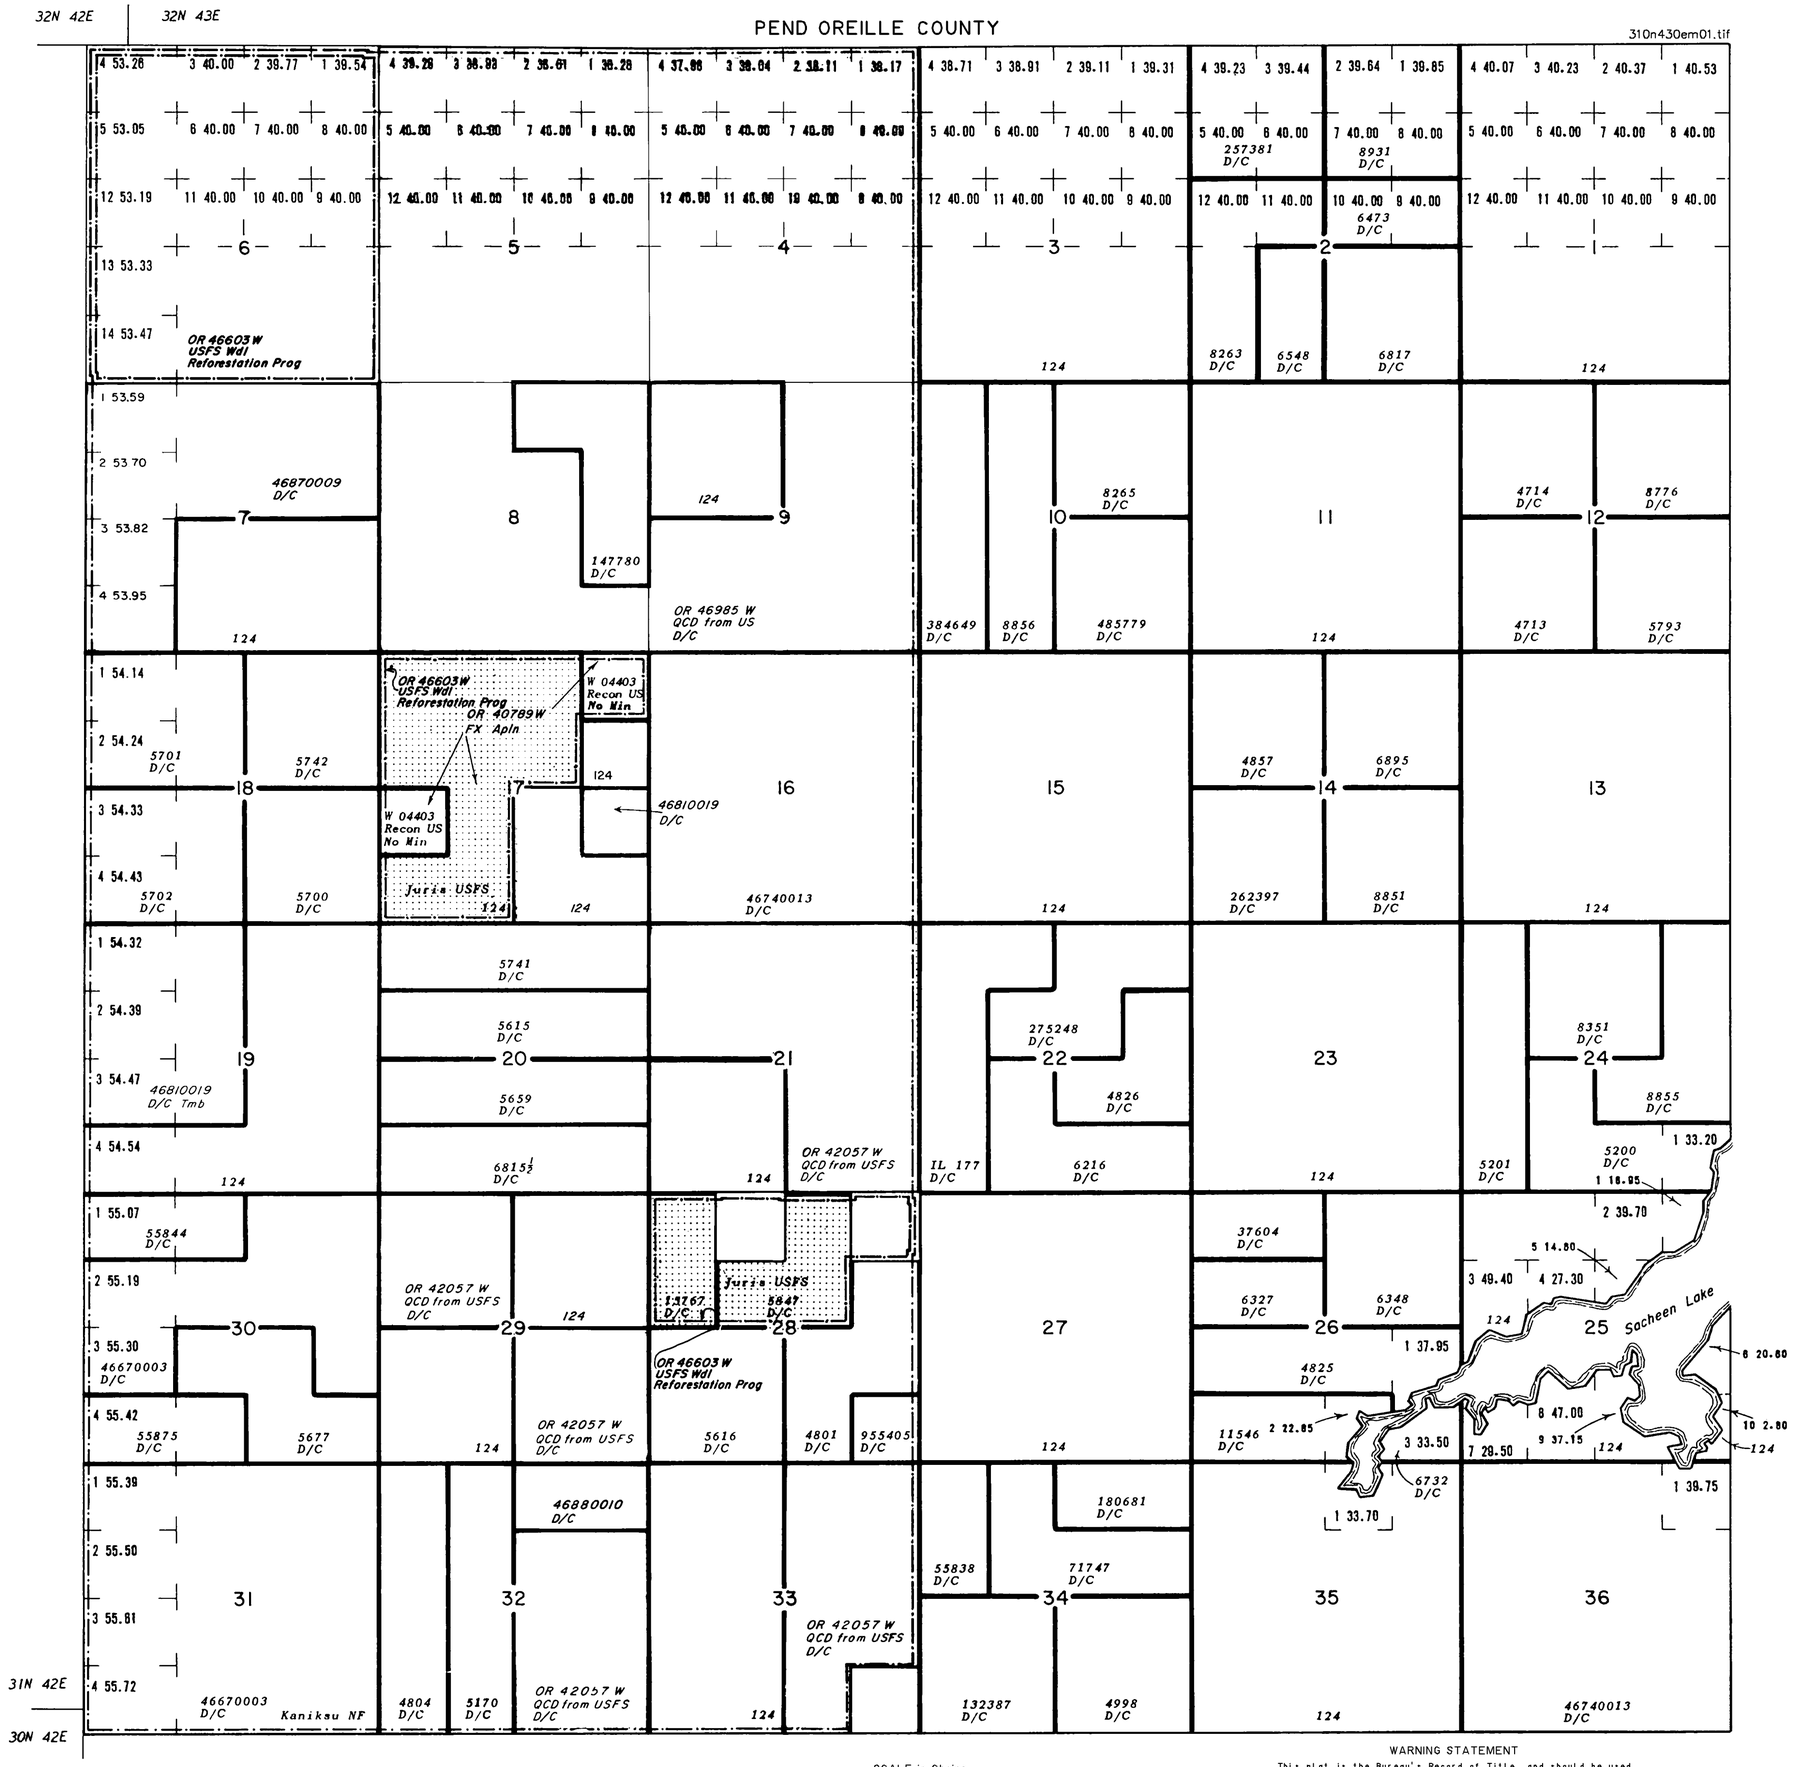

SCALE in Chains

SCALE in Feet

WARNING STATEMENT

This plat is the Bureau's Record of Title, and should be used only as a graphic display of the township survey data. Records hereon do not reflect title changes which may have been affected by lateral movements of rivers or other bodies of water. Refer to the cadastral surveys for official survey information

STATUS OF PUBLIC DOMAIN LAND AND MINERAL TITLES AND ACQUIRED LANDS

MT PLAT

INDEX TO SEGREGATED TRACTS				
RESURVEY	ORIGINAL SURVEY			
TRACT NO	T	R	SEC	SUBDIVISION

FOR ORDERS AFFECTING DISPOSAL OR USE OF UNIDENTIFIED LANDS WITHDRAWN FOR CLASSIFICATION, MINERAL, WATER AND/OR OTHER PUBLIC PURPOSES, REFER TO INDEX OF MISCELLANEOUS DOCUMENTS.

Refer to HI for PL 167, R/W, Esmt, 44LD513, on all lands, see MTP and HI for US rights on private land

Lands acquired by US subject to Kaniksu NF Act of Cong 08/10/1939 (53 Stat 1347) Administered as NF; US owned minerals open to mining
Secs 4-9,16-21,28-32
Sec 33: N½, SW¼, N½SE¼, SW¼SE¼

FILE REF: 310n430em01.tif	ACAD Map2000/GTX RasterCAD 6.0
CONVERT JPEG: 08/17/2000	BY: H. GISCH
LAST UPDATE: 09/05/2008	BY: D. LEAVENWORTH
POSTED TO PUBLIC RECORDS: 09/12/2008	
SURVEYED TOWNSHIP	
SURVEYED COORDINATE SOURCE:	
GCDB NAD 83 CURRENT TO:	N/A
IMAGE SOURCE:	SCANNED ORIGINAL MTP
PROJECTION:	N/A
COORDINATE ELEVATION:	N/A
SOURCE FOR METES & BOUNDS:	N/A
NOTES:	
USE PLAT:	

T. 31 N.
R. 43 E.