TOWNSHIP 35 NORTH, RANGE 25 EAST, OF THE WILLAMETTE MERIDIAN, WASHINGTON

NO 1

SPOKANE DISTRICT - WENATCHEE RA

OKANOGAN COUNTY

350n250es01.tif

STATUS OF PUBLIC DOMAIN LAND AND MINERAL TITLES

MTP

SUPP Secs 6,7,31

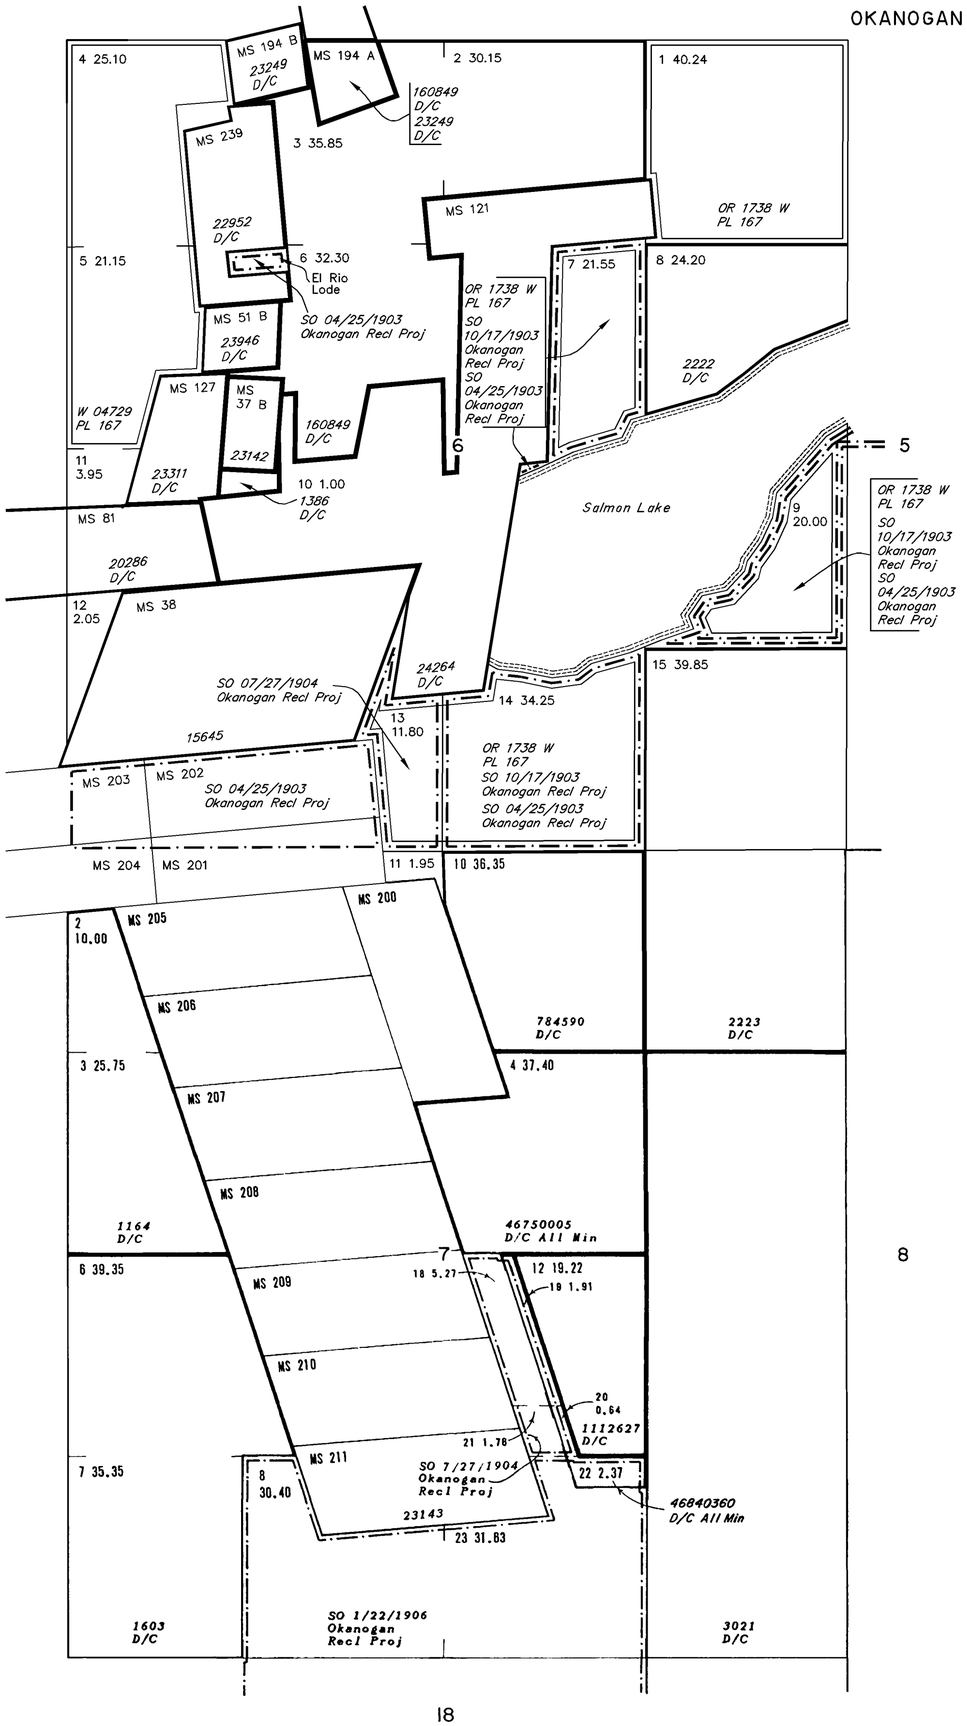

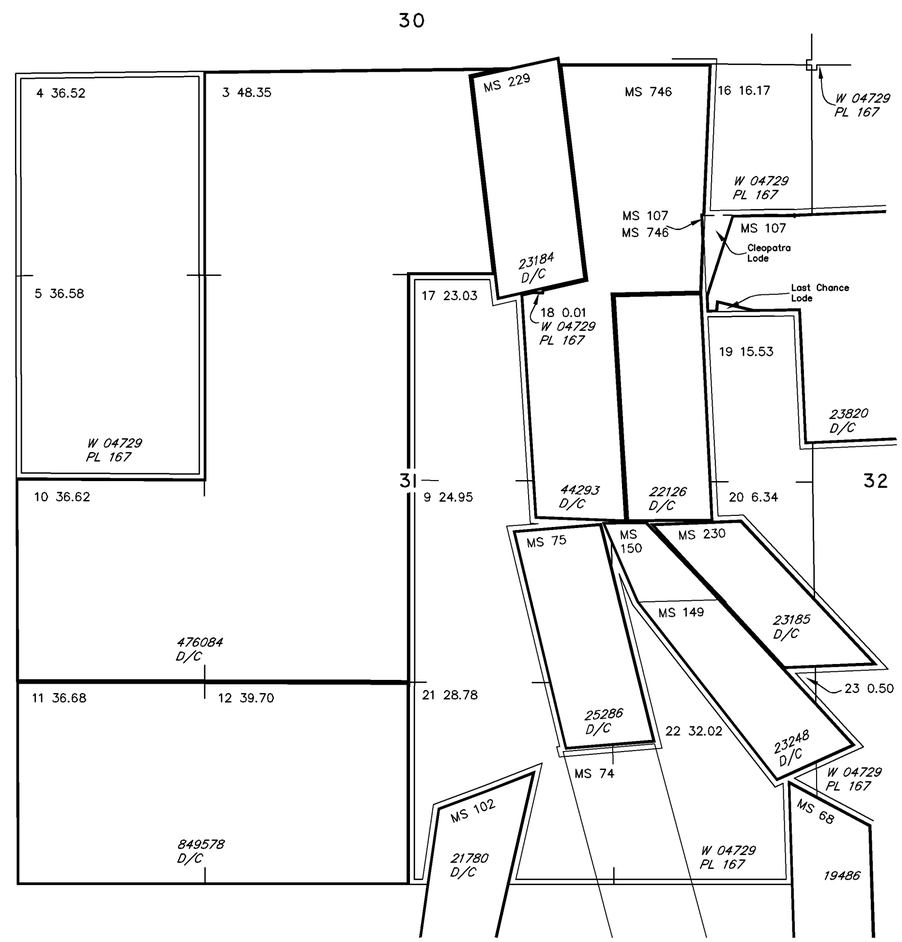

INDEX TO SEGREGATED TRACTS				
RESURVEY	ORIGINAL SURVEY			
TRACT NO	T	R	SEC	SUBDIVISION

FOR ORDERS AFFECTING DISPOSAL OR USE OF UNIDENTIFIED LANDS WITHDRAWN FOR CLASSIFICATION, MINERAL, WATER AND/OR OTHER PUBLIC PURPOSES, REFER TO INDEX OF MISCELLANEOUS DOCUMENTS.

Refer to HI for PL 167, R/W, Esmt, 44LD513, on all lands, see MTP and HI for US rights on private land

W 04729 Det PL 167 completed 11/16/1965, All PD surface Mgmt by BLM

W 1738 Det PL 167 completed 11/08/1968, All PD surface Mgmt by BLM

OR 18224 W SD O CI R&PP Prop
Sec 7: Lots 19,20,22 M&B 4 92 A

FILE REF 350n250es01.tif		AutoMAP2000/GTX RasterCAD 6 0	
CONVERT JPEG 07/19/2000		BY	H. GISCH
LAST UPDATE 05/15/2002		BY	D. LEAVENWORTH
POSTED TO PUBLIC RECORDS 05/29/2002			
SURVEYED TOWNSHIP			
SURVEYED COORDINATE SOURCE			
GCDB NAD 83 CURRENT TO		N/A	
IMAGE SOURCE		SCANNED ORIGINAL MTP	
PROJECTION		N/A	
COORDINATE ELEVATION		N/A	
SOURCE FOR METES & BOUNDS		N/A	
NOTES			
USE PLAT			

T 35 N
R 25 E

SCALE in Chains

5 0 5 10 20

330 0 330 660 1320

SCALE in Feet

WARNING STATEMENT

This plat is the Bureau's Record of Title, and should be used only as a graphic display of the township survey data. Records hereon do not reflect title changes which may have been affected by lateral movements of rivers or other bodies of water. Refer to the cadastral surveys for official survey information.