TOWNSHIP 35 NORTH, RANGE 28 EAST, OF THE WILLAMETTE MERIDIAN, WASHINGTON

WENATCHEE RA - SPOKANE DISTRICT

OKANOGAN COUNTY

350n280em01.tif

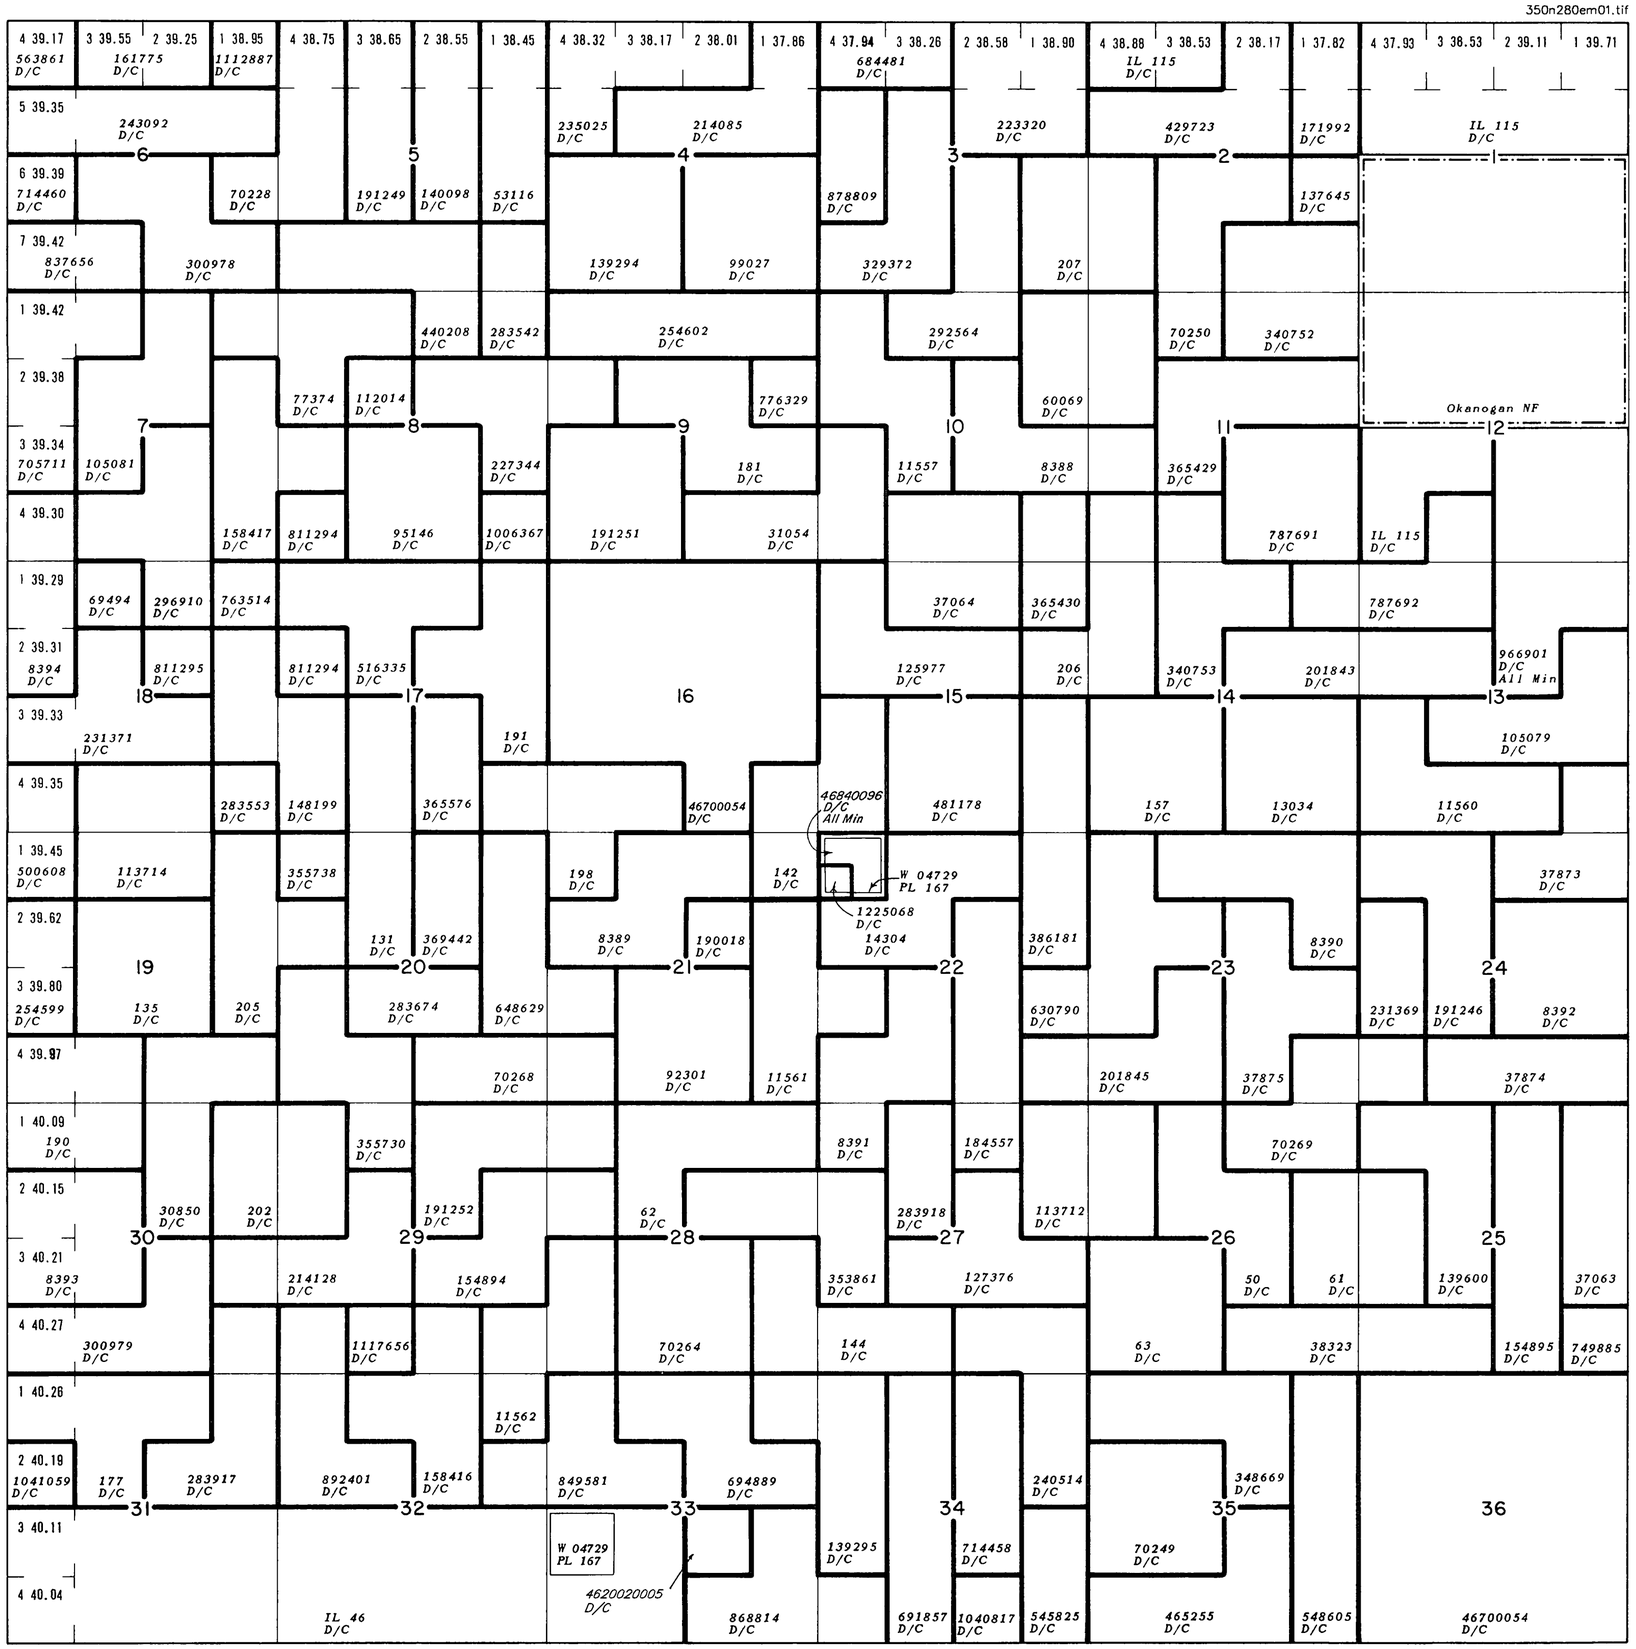

STATUS OF PUBLIC DOMAIN LAND AND MINERAL TITLES

MT PLAT

INDEX TO SEGREGATED TRACTS				
RESURVEY	ORIGINAL SURVEY			
TRACT NO	T	R	SEC	SUBDIVISION

FOR ORDERS AFFECTING DISPOSAL OR USE OF UNIDENTIFIED LANDS WITHDRAWN FOR CLASSIFICATION, MINERAL, WATER AND/OR OTHER PUBLIC PURPOSES, REFER TO INDEX OF MISCELLANEOUS DOCUMENTS.

Refer to HI for PL 167, R/W, Esmt, on all lands, see MTP and HI for US rights on private land

W 04729 Det PL 167 completed 11/18/1965, All PD surface Mgmt by BLM

FILE REF 350n280em01.tif	AutoMAP2000/GTX RasterCAD 6.0
CONVERT JPEG 07/26/2000	BY H. GISCH
LAST UPDATE 08/01/2002	BY D. LEAVENWORTH
POSTED TO PUBLIC RECORDS 08/06/2002	
SURVEYED TOWNSHIP	
SURVEYED COORDINATE SOURCE	
GCDB NAD 83 CURRENT TO	N/A
IMAGE SOURCE	SCANNED ORIGINAL MTP
PROJECTION	N/A
COORDINATE ELEVATION	N/A
SOURCE FOR METES & BOUNDS	N/A
NOTES	
USE PLAT	

T 35 N
R 28 E

SCALE in Chains

10 5 0 10 20 30 40 60 80

660 0 660 2640 3960 5280

SCALE in Feet

WARNING STATEMENT

This plat is the Bureau's Record of Title, and should be used only as a graphic display of the township survey data. Records hereon do not reflect title changes which may have been affected by lateral movements of rivers or other bodies of water. Refer to the cadastral surveys for official survey information.