UNSURVEYED TOWNSHIP 39 NORTH RANGE 22 EAST OF THE WILLAMETTE MERIDIAN, WASHINGTON

Protraction Diagram No 5 effective 05/01/1964
File No II 33FR2828 03/24/1964, Amdt 12/31/1998

SPOKANE DISTRICT - WENATCHEE RA

OKANOGAN COUNTY

STATUS OF PUBLIC DOMAIN
LAND AND MINERAL TITLES

MT PLAT

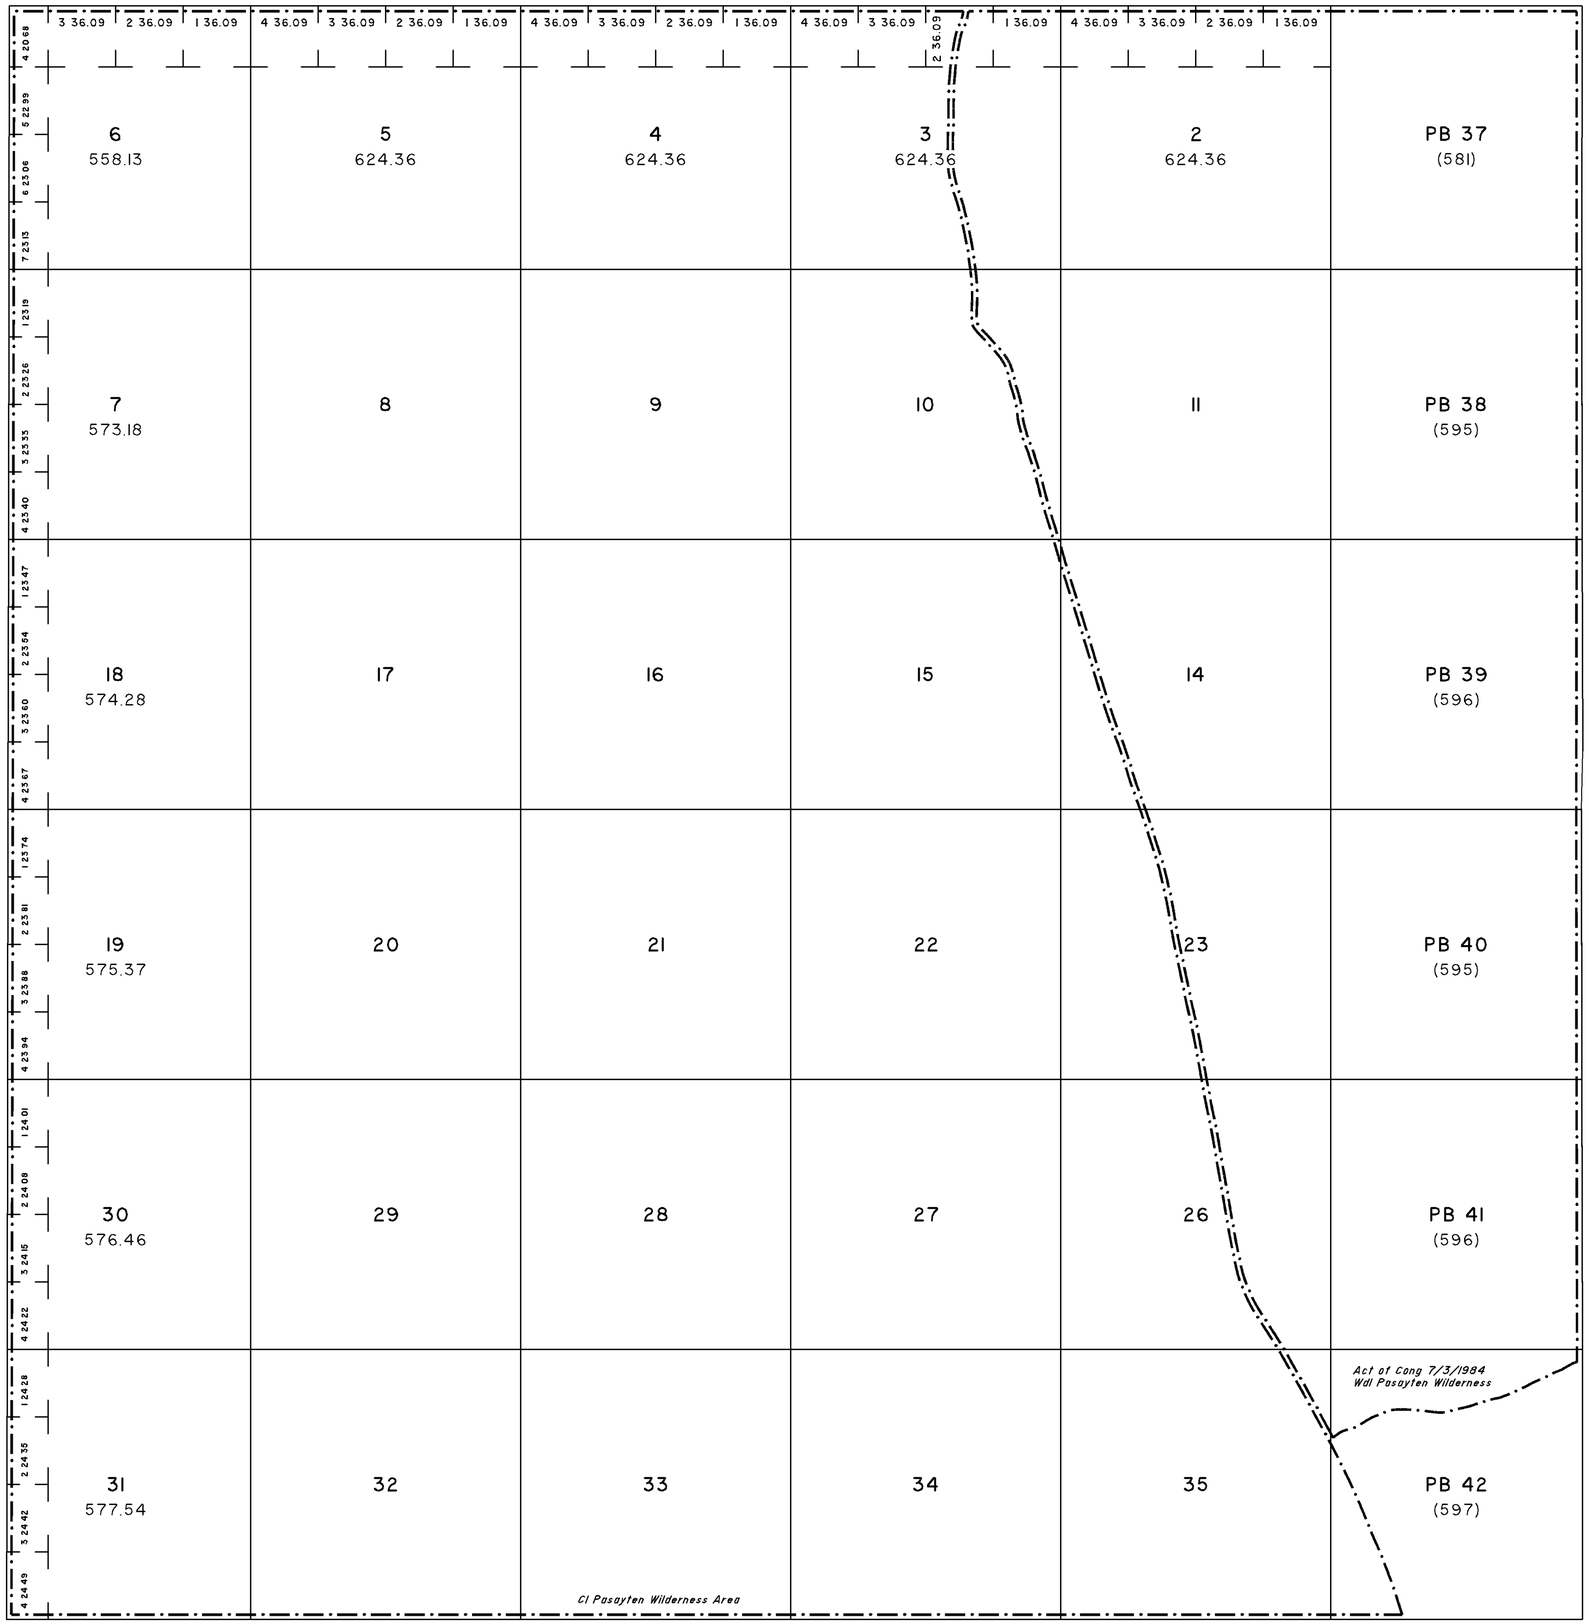

INDEX TO SEGREGATED TRACTS				
RESURVEY	ORIGINAL SURVEY			
TRACT NO	T	R	SEC	SUBDIVISION

FOR ORDERS AFFECTING DISPOSAL OR USE OF UNIDENTIFIED LANDS WITHDRAWN FOR CLASSIFICATION, MINERAL, WATER AND/OR OTHER PUBLIC PURPOSES, REFER TO INDEX OF MISCELLANEOUS DOCUMENTS.

Refer to HI for PL 167, R/W, Esmt, 44LD513, on all lands, see MTP and HI for US rights on private land

All Tp incl in Wdl Okanogan NF

FILE REF: 390n220em01.dwg	ACAD Map 2000
CREATED: 03/27/2007	BY: D. LEAVENWORTH
LAST UPDATE: 04/04/2007	BY: D. LEAVENWORTH
POSTED TO PUBLIC RECORDS: 04/06/2007	
UNSURVEYED TOWNSHIP	
PROTRACTED COORDINATE SOURCE:	Cadastral AutoCAD File
APD NAD 83 APPROVED:	12/31/1998
COORDINATE ELEVATION:	N/A
PROJECTION:	N/A
SOURCE FOR METES & BOUNDS:	Original MTP
NOTES:	
USE PLAT:	

T. 39 N.
R. 22 E.

SCALE in Chains
10 5 0 10 20 30 40 60 80
660 0 660 2640 3960 5280
SCALE in Feet

WARNING STATEMENT

This plat is the Bureau's Record of Title, and should be used only as a graphic display of the township survey data. Records hereon do not reflect title changes which may have been affected by lateral movements of rivers or other bodies of water. Refer to the cadastral surveys for official survey information.