TOWNSHIP 39 NORTH RANGE 43 EAST OF THE WILLAMETTE MERIDIAN, WASHINGTON

SPOKANE DISTRICT

PEND OREILLE COUNTY

NO I

390n430es01.tif

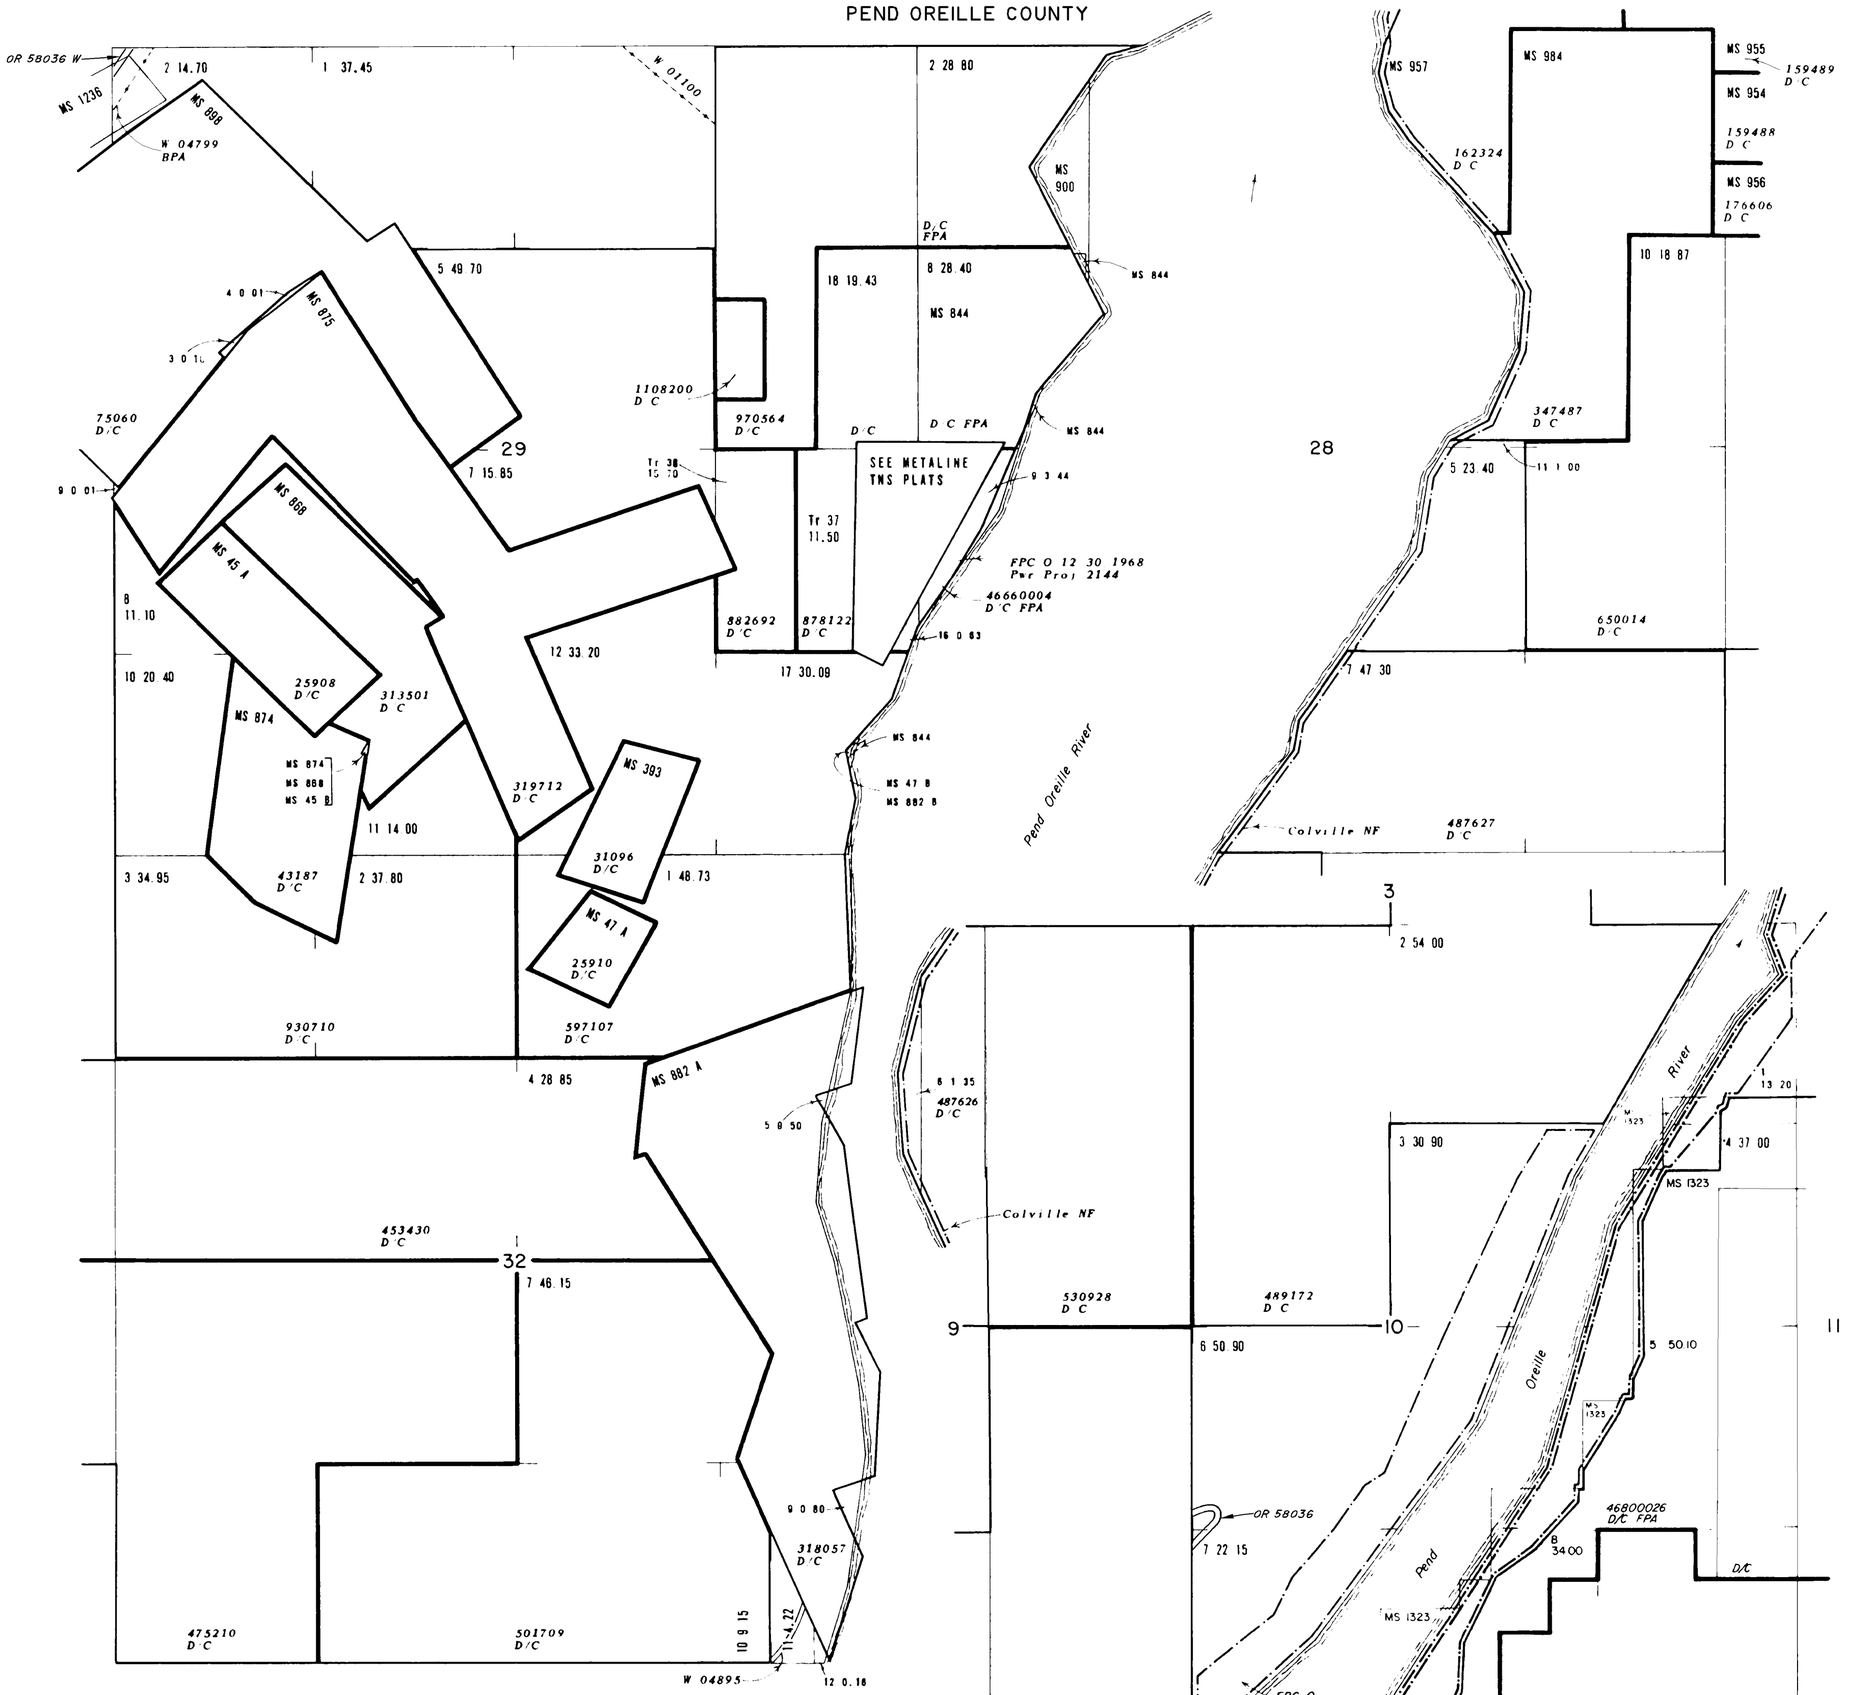

SCALE in Chains

5 0 5 10 20

330 0 330 660 1520

SCALE in Feet

WARNING STATEMENT

This plat is the Bureau's Record of Title, and should be used only as a graphic display of the township survey data. Records hereon do not reflect title changes which may have been effected by lateral movements of rivers or other bodies of water. Refer to the cadastral surveys for official survey information.

STATUS OF PUBLIC DOMAIN LAND AND MINERAL TITLES

MTP

SUPPL Secs 10,28,29,32

INDEX TO SEGREGATED TRACTS				
RESURVEY	ORIGINAL SURVEY			
TRACT NO	T	R	SEC	SUBDIVISION

FOR ORDERS AFFECTING DISPOSAL OR USE OF UNIDENTIFIED LANDS WITHDRAWN FOR CLASSIFICATION, MINERAL, WATER AND/OR OTHER PUBLIC PURPOSES, REFER TO INDEX OF MISCELLANEOUS DOCUMENTS.

Refer to HI for PL 167, R/W, Esmt, 44LD513, on all lands, see MTP and HI for US rights on private land

PLO 4783 Wdl Trn purposes
Sec 28: Lot 7, parts 8,9 Blk Metaline Tns excluding Pwr Proj 2144

OR 19832 W Pwr Proj 2144
Secs 28,29,32 Proj boundary: All lands below the line of ordinary high water

FILE REF: 390n430es01.tif	ACAD Map 2010/GTX RasterCAD 2010
CONVERT JPEG: 05/09/2006	BY: H. GISCH
LAST UPDATE: 08/15/2011	BY: D. LEAVENWORTH
POSTED TO PUBLIC RECORDS: 09/22/2011	
SURVEYED TOWNSHIP	
SURVEYED COORDINATE SOURCE:	
GCDB NAD 83 CURRENT TO:	N/A
IMAGE SOURCE:	SCANNED ORIGINAL MTP
PROJECTION:	N/A
COORDINATE ELEVATION:	N/A
SOURCE FOR METES & BOUNDS:	N/A
NOTES:	
USE PLAT:	

T. 39 N.
R. 43 E.