TOWNSHIP 40 NORTH RANGE 27 EAST OF THE WILLAMETTE MERIDIAN, WASHINGTON

SPOKANE DISTRICT - WENATCHEE RA

OKANOGAN COUNTY

NO I

STATUS OF PUBLIC DOMAIN LAND AND MINERAL TITLES

MTP

SUPPL 7,18,19,28

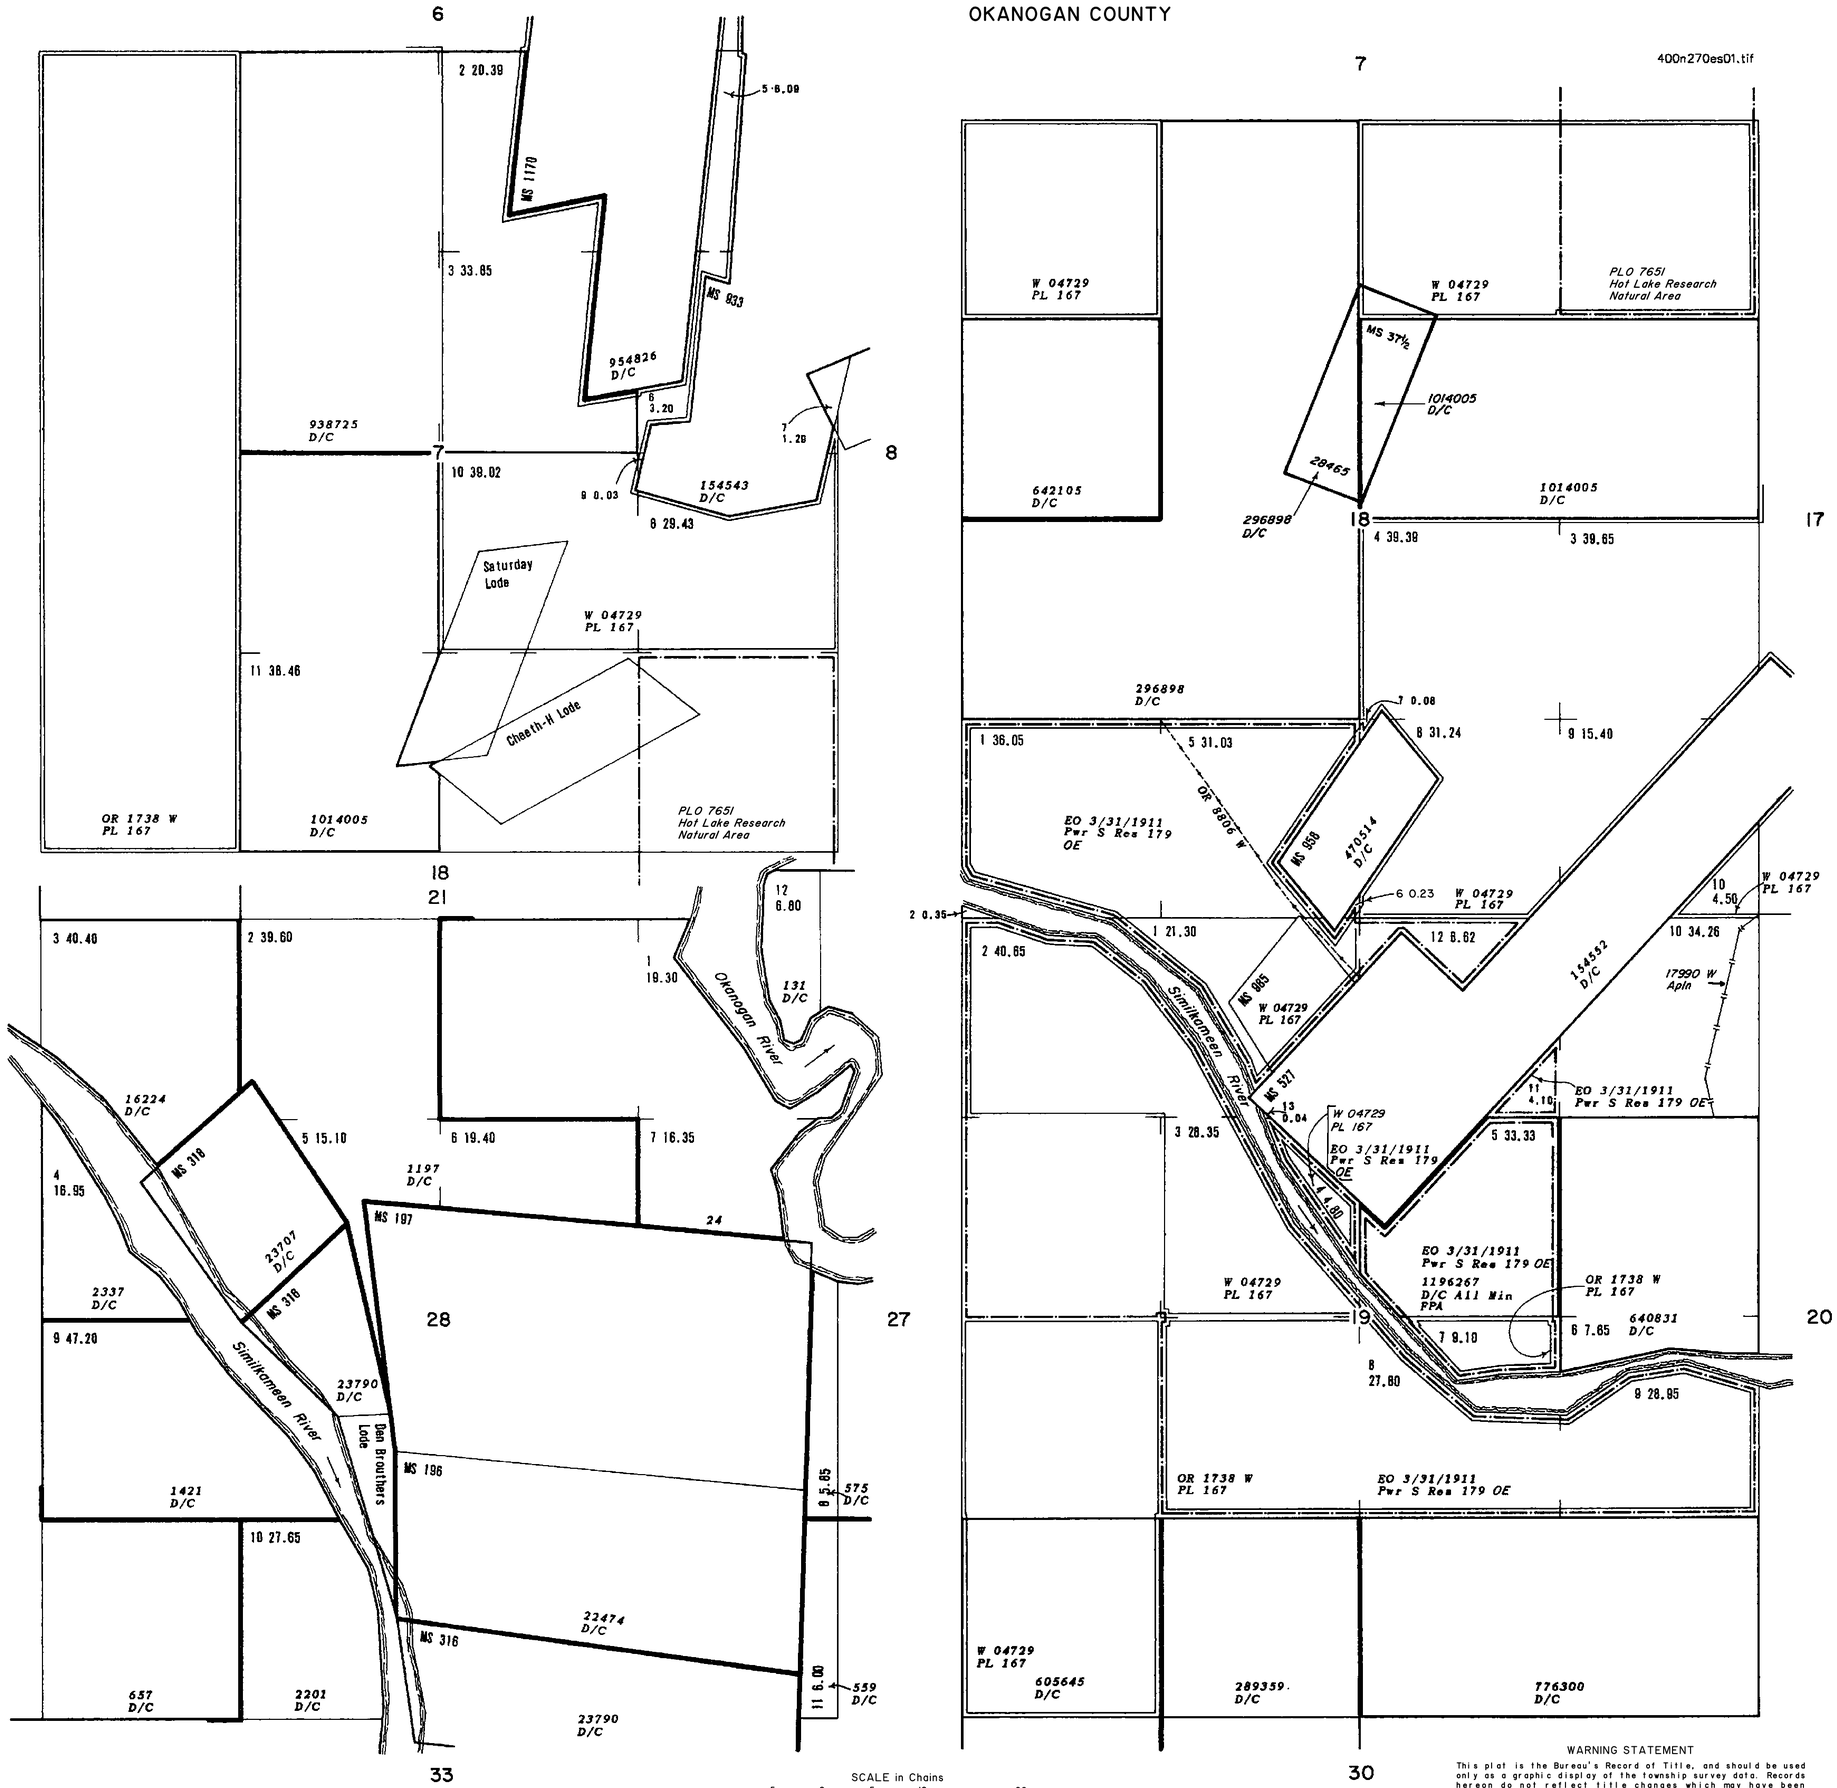

SCALE in Chains

5 0 5 10 20

330 0 330 660 1320

SCALE in Feet

WARNING STATEMENT

This plat is the Bureau's Record of Title, and should be used only as a graphic display of the township survey data. Records hereon do not reflect title changes which may have been affected by lateral movements of rivers or other bodies of water. Refer to the cadastral surveys for official survey information.

INDEX TO SEGREGATED TRACTS

RESURVEY	ORIGINAL SURVEY			
TRACT NO	T	R	SEC	SUBDIVISION

FOR ORDERS AFFECTING DISPOSAL OR USE OF UNIDENTIFIED LANDS WITHDRAWN FOR CLASSIFICATION, MINERAL, WATER AND/OR OTHER PUBLIC PURPOSES, REFER TO INDEX OF MISCELLANEOUS DOCUMENTS.

Refer to HI for PL 167, R/W, Esmt, 44LD513, on all lands, see MTP and HI for US rights on private land

W 04729 Det PL 167 (Act of Cong 07/23/1955) completed 11/18/1965, all PD surface mgmt by BLM
Sec 19: NE¼NE¼ N of Rd

OR 1738 W Det PL 167 (Act of Cong 07/23/1955) completed 11/08/1968, all PD surface mgmt by BLM

W 04473 01 Deed to US 02/09/1965
Secs 18-23,26,27,28 M&B

FILE REF: 400n270es01.tif	AutoCAD/GTX
CONVERT JPEG: 08/19/2002	BY: H. GISCH
LAST UPDATE: 09/02/2015	BY: D. LEAVENWORTH
POSTED TO PUBLIC RECORDS: 10/30/2015	
SURVEYED TOWNSHIP	
SURVEYED COORDINATE SOURCE:	
GCDB NAD 83 CURRENT TO:	N/A
IMAGE SOURCE:	SCANNED ORIGINAL MTP
PROJECTION:	N/A
COORDINATE ELEVATION:	N/A
SOURCE FOR METES & BOUNDS:	N/A
NOTES:	
USE PLAT:	

T. 40 N.
R. 27 E.