# PLAT

of

## Exteriors, surveyed and resurveyed under Contract No. 1840, Idaho.

Table of Mileage

| Principal meridian and base | Surveyed | | | Work performed |
|---|---|---|---|---|
| | Miles | Chs. | Lks. | |
| Boundary lines | [illegible] | [illegible] | [illegible] | May [illegible], 1897 |
| 6th P. Meridian | [illegible] | [illegible] | [illegible] | June [illegible], 1897 |
| Subdivision lines | [illegible] | [illegible] | [illegible] | June [illegible], 1897 |
| Township lines | [illegible] | [illegible] | [illegible] | April [illegible], [illegible] |
| 6th P. Meridian | [illegible] | [illegible] | [illegible] | April [illegible], [illegible] |
| Meandered 6th P. Mer. | [illegible] | [illegible] | [illegible] | April [illegible], [illegible] |
| Meandered | [illegible] | [illegible] | [illegible] | April [illegible], [illegible] |

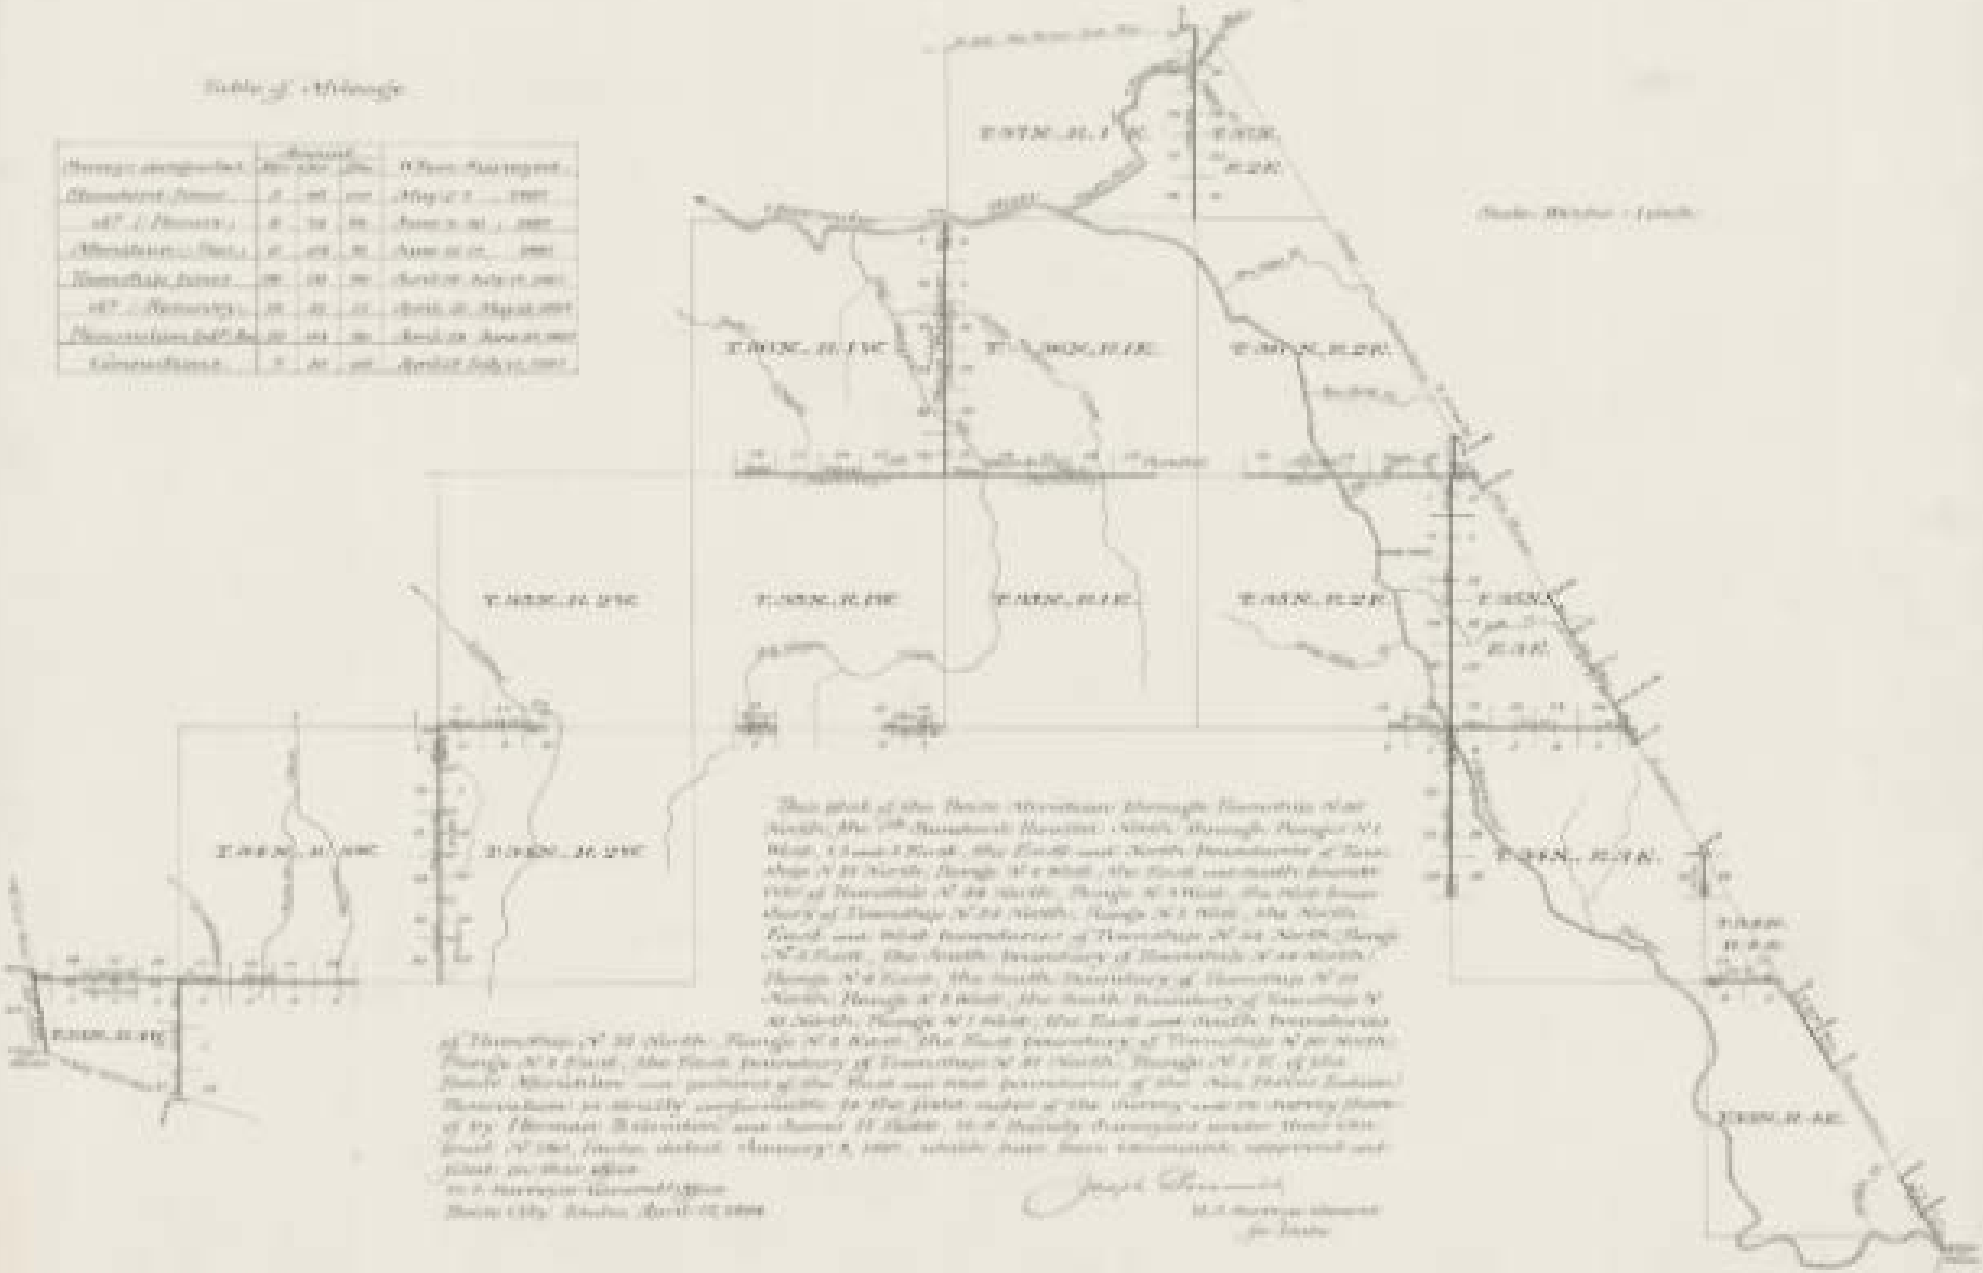


This plat of the Boise Meridian through Townships 37 and North, the 6th Standard Parallel North through Range N 1 West, 1 East, 2 East, the East and North boundaries of Township N 37 North, Range N 2 West, the East and south boundaries of Township N 36 North, Range N 2 West, the south boundary of Township N 35 North, Range N 2 West, the north boundary of Township N 34 North, Range N 2 West, the north, east and west boundaries of Township N 34 North, Range N 1 East, the south boundary of Township N 34 North, Range N 1 East, the south boundary of Township N 35 North, Range N 1 East, the south boundary of Township N 36 North, Range N 1 East, the south boundary of Township N 37 North, Range N 1 East; the east and south boundaries of Township N 37 North, Range N 2 East, the east boundary of Township N 36 North, Range N 2 East, the south boundary of Township N 37 North, Range N 1 E. of the Boise Meridian are portions of the east and west boundaries of the New Plates Indian Reservation as shown upon the plat under of the survey and resurvey thereof by Thomas Robertson and James H. Slater, U. S. Deputy Surveyors under their contract N 1840, Idaho, dated January 8, 1897, which have been examined, approved and filed in this office.

U. S. Surveyor General's Office
Boise City, Idaho, April 12, 1899

Joseph Perry
U. S. Surveyor General
for Idaho