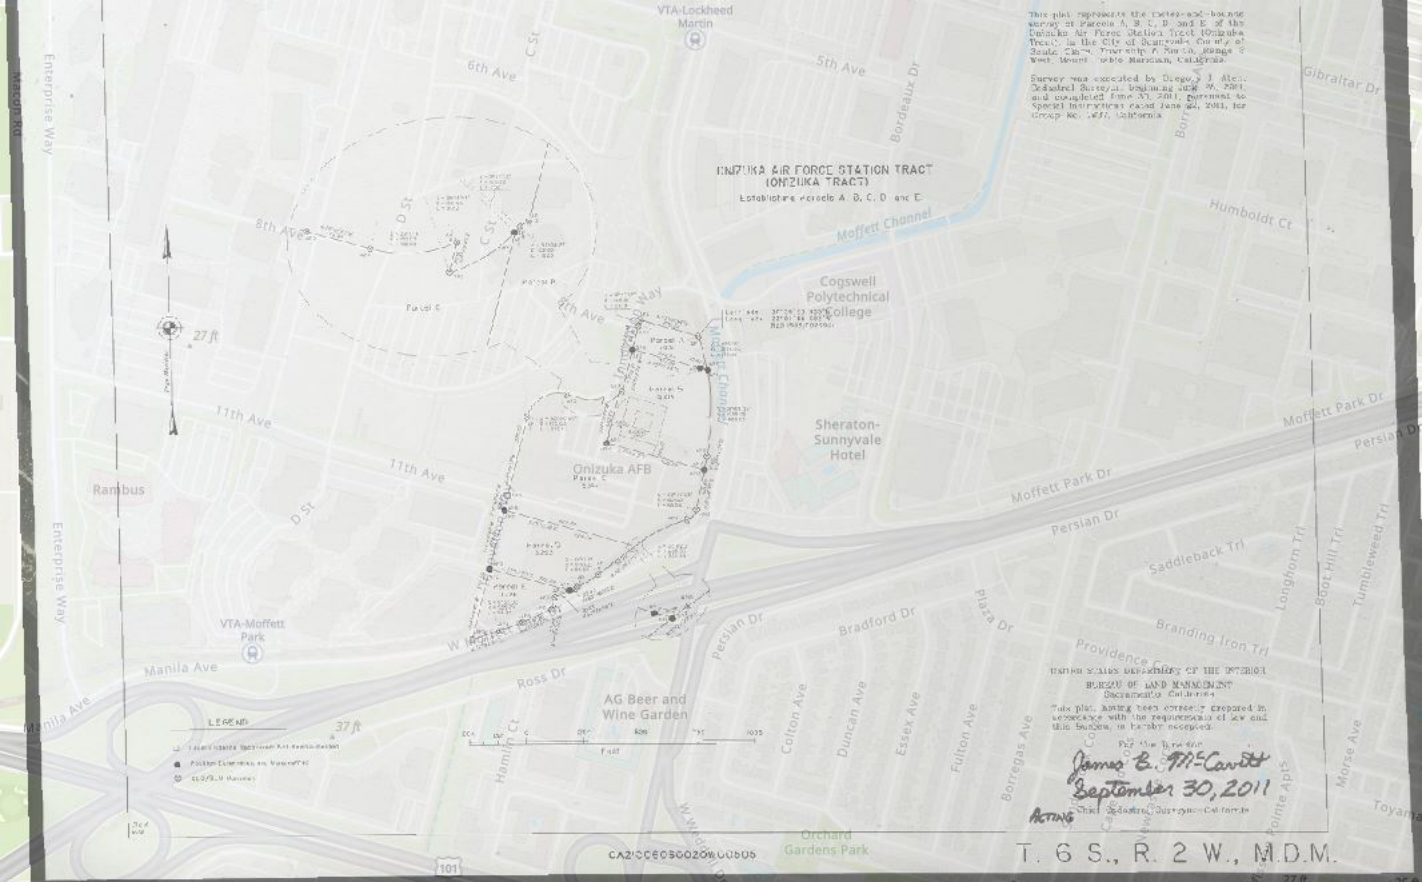

This plat represents the metes-and-bounds survey of Parcels A, B, C, D and E of the Onizuka Air Force Station Tract (Onizuka Tract), in the City of Sunnyvale County of Santa Clara, Township 7 North, Range 2 West, Mount Diablo Meridian, California.
Survey was executed by Gregory J. Alen, Cadastral Surveyor, beginning June 26, 2011, and completed June 30, 2011, pursuant to Special Instructions dated June 22, 2011, for Group No. 1637, California.
ONIZUKA AIR FORCE STATION TRACT
(ONIZUKA TRACT)
Establishing Parcels A, B, C, D and E
VTA-Lockheed Martin
6th Ave
5th Ave
C St
Bordeaux Dr
Gibraltar Dr
Enterprise Way
Macon Rd
8th Ave
D St
Moffett Channel
Humboldt Ct
Cogswell Polytechnical College
Parcel A
Parcel B
Parcel C
Parcel D
Parcel E
27 ft
11th Ave
Sheraton-Sunnyvale Hotel
Moffett Park Dr
Persian Dr
Onizuka AFB
Rambus
Saddleback Trl
Longhorn Trl
Boot Hill Trl
Tumbleweed Trl
Bradford Dr
Plaza Dr
Branding Iron Trl
Providence Cir
VTA-Moffett Park
Manila Ave
Ross Dr
AG Beer and Wine Garden
Colton Ave
Duncan Ave
Essex Ave
Fulton Ave
Borregas Ave
Hamlin Ct
Morse Ave
Toyama
Orchard Gardens Park
101
LEGEND
37 ft
Feet
UNITED STATES DEPARTMENT OF THE INTERIOR
BUREAU OF LAND MANAGEMENT
Sacramento, California
This plat, having been correctly prepared in accordance with the requirements of law and this Bureau, is hereby accepted.
For the Director
James B. McCavitt
September 30, 2011
Acting Chief Cadastral Surveyor, California
T. 6 S., R. 2 W., M.D.M.