Appendix F

Typical Drawings

FRAM OPERATING, LLC

CUT SHEET - TYPICAL

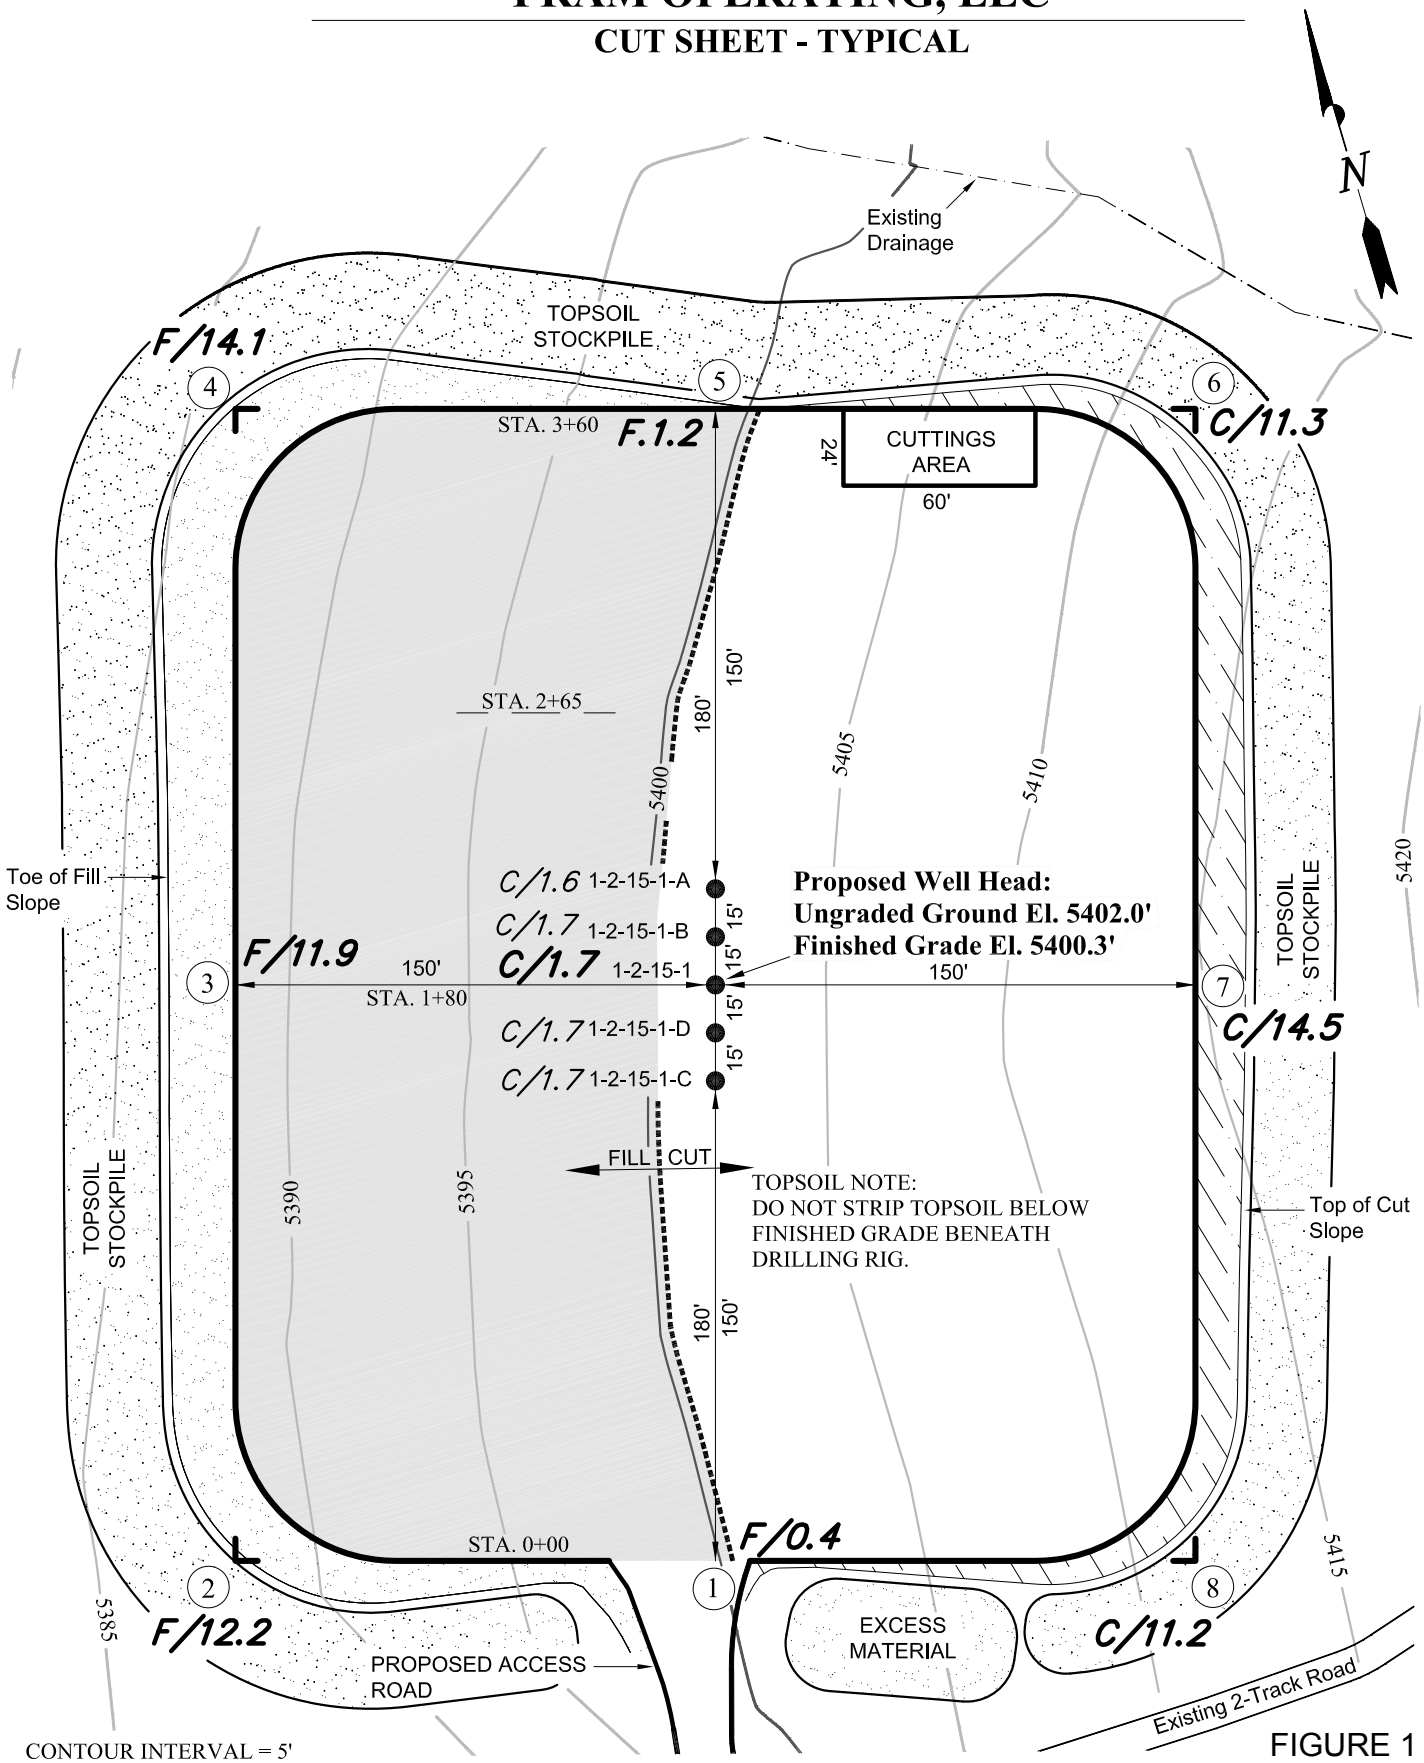

FIGURE 1

Section 15, T1S, R2E, UTE P.M.		Qtr/Qtr Location: SE NE (Surface)		
Date Surveyed: 11-19-12	Date Drawn: 11-29-12	Date Last Revision:	**TIMBERLINE** (435) 789-1365 **ENGINEERING & LAND SURVEYING, INC.** 209 NORTH 300 WEST - VERNAL, UTAH 84078	
Surveyed By: W.W.	Drawn By: M.W.W.	Scale: 1" = 60'		

NOTE:

1. PRODUCTION EQUIPMENT LOCATION COULD VARY DUE TO SITE AND OPERATION EFFECTIVENESS.

2. AVERAGE TOTAL DISTURBED AREA: ±4.40 ACRES
   AVERAGE RECLAIMED AREA: ±3.40 ACRES
   AVERAGE UN-RECLAIMED AREA: ±1.00 ACRES

CONTOUR INTERVAL = 5'

100' 50' 0' 100'

SCALE

FIGURE 2

FRAM OPERATING, LLC

WELL PAD RECLAMATION DIAGRAM

TYPICAL

N

TIMBERLINE (435) 789-1365
ENGINEERING & LAND SURVEYING, INC.
209 NORTH 300 WEST - VERNAL, UTAH 84078

DATE SURVEYED: 11-19-12	PHOTOS TAKEN BY: W.W.
DATE DRAWN: 11-29-12	DRAWN BY: M.W.W.
SCALE: 1" = 100'	Date Last Revised: 1-10-13 M.W.W.

FRAM OPERATING, LLC

TYPICAL PRODUCTION LAYOUT - TYPICAL

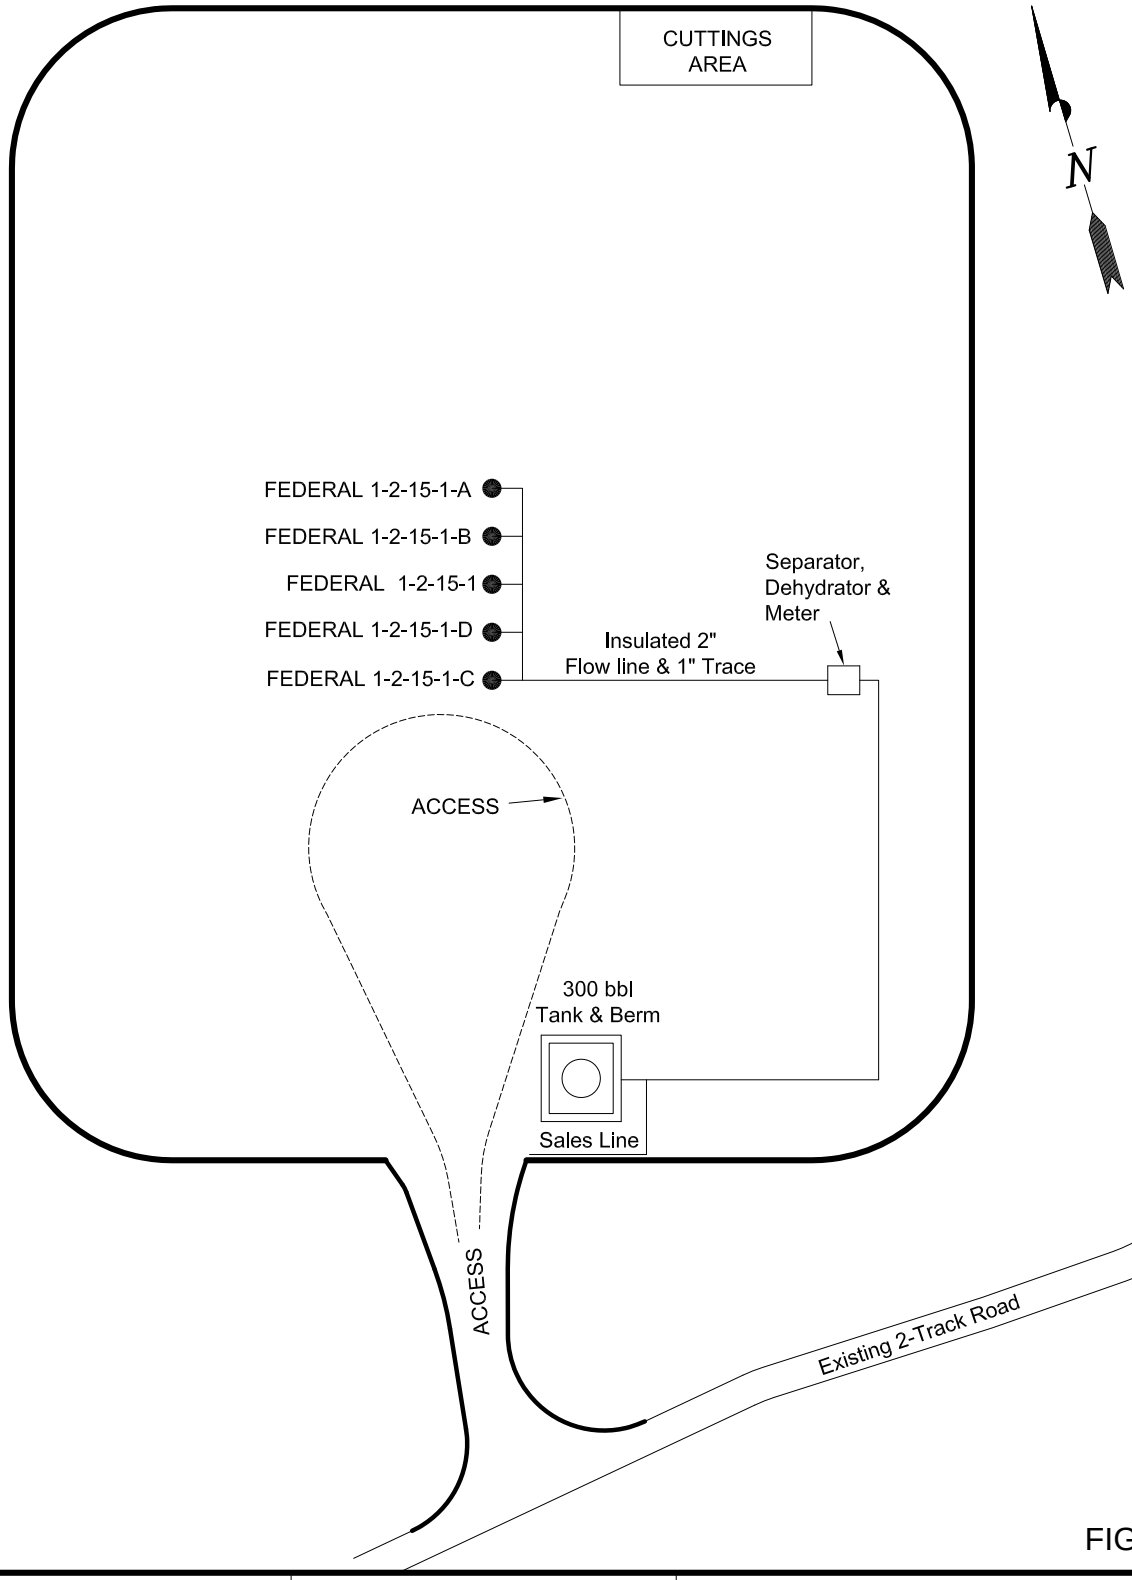

FIGURE 3

Section 15, T1S, R2E, UTE P.M.		Qtr/Qtr Location: SE NE (Surface)		
Date Surveyed: 11-19-12	Date Drawn: 11-29-12	Date Last Revision:	**TIMBERLINE** (435) 789-1365 **ENGINEERING & LAND SURVEYING, INC.** 209 NORTH 300 WEST - VERNAL, UTAH 84078	
Surveyed By: W.W.	Drawn By: M.W.W.	Scale: 1" = 60'		