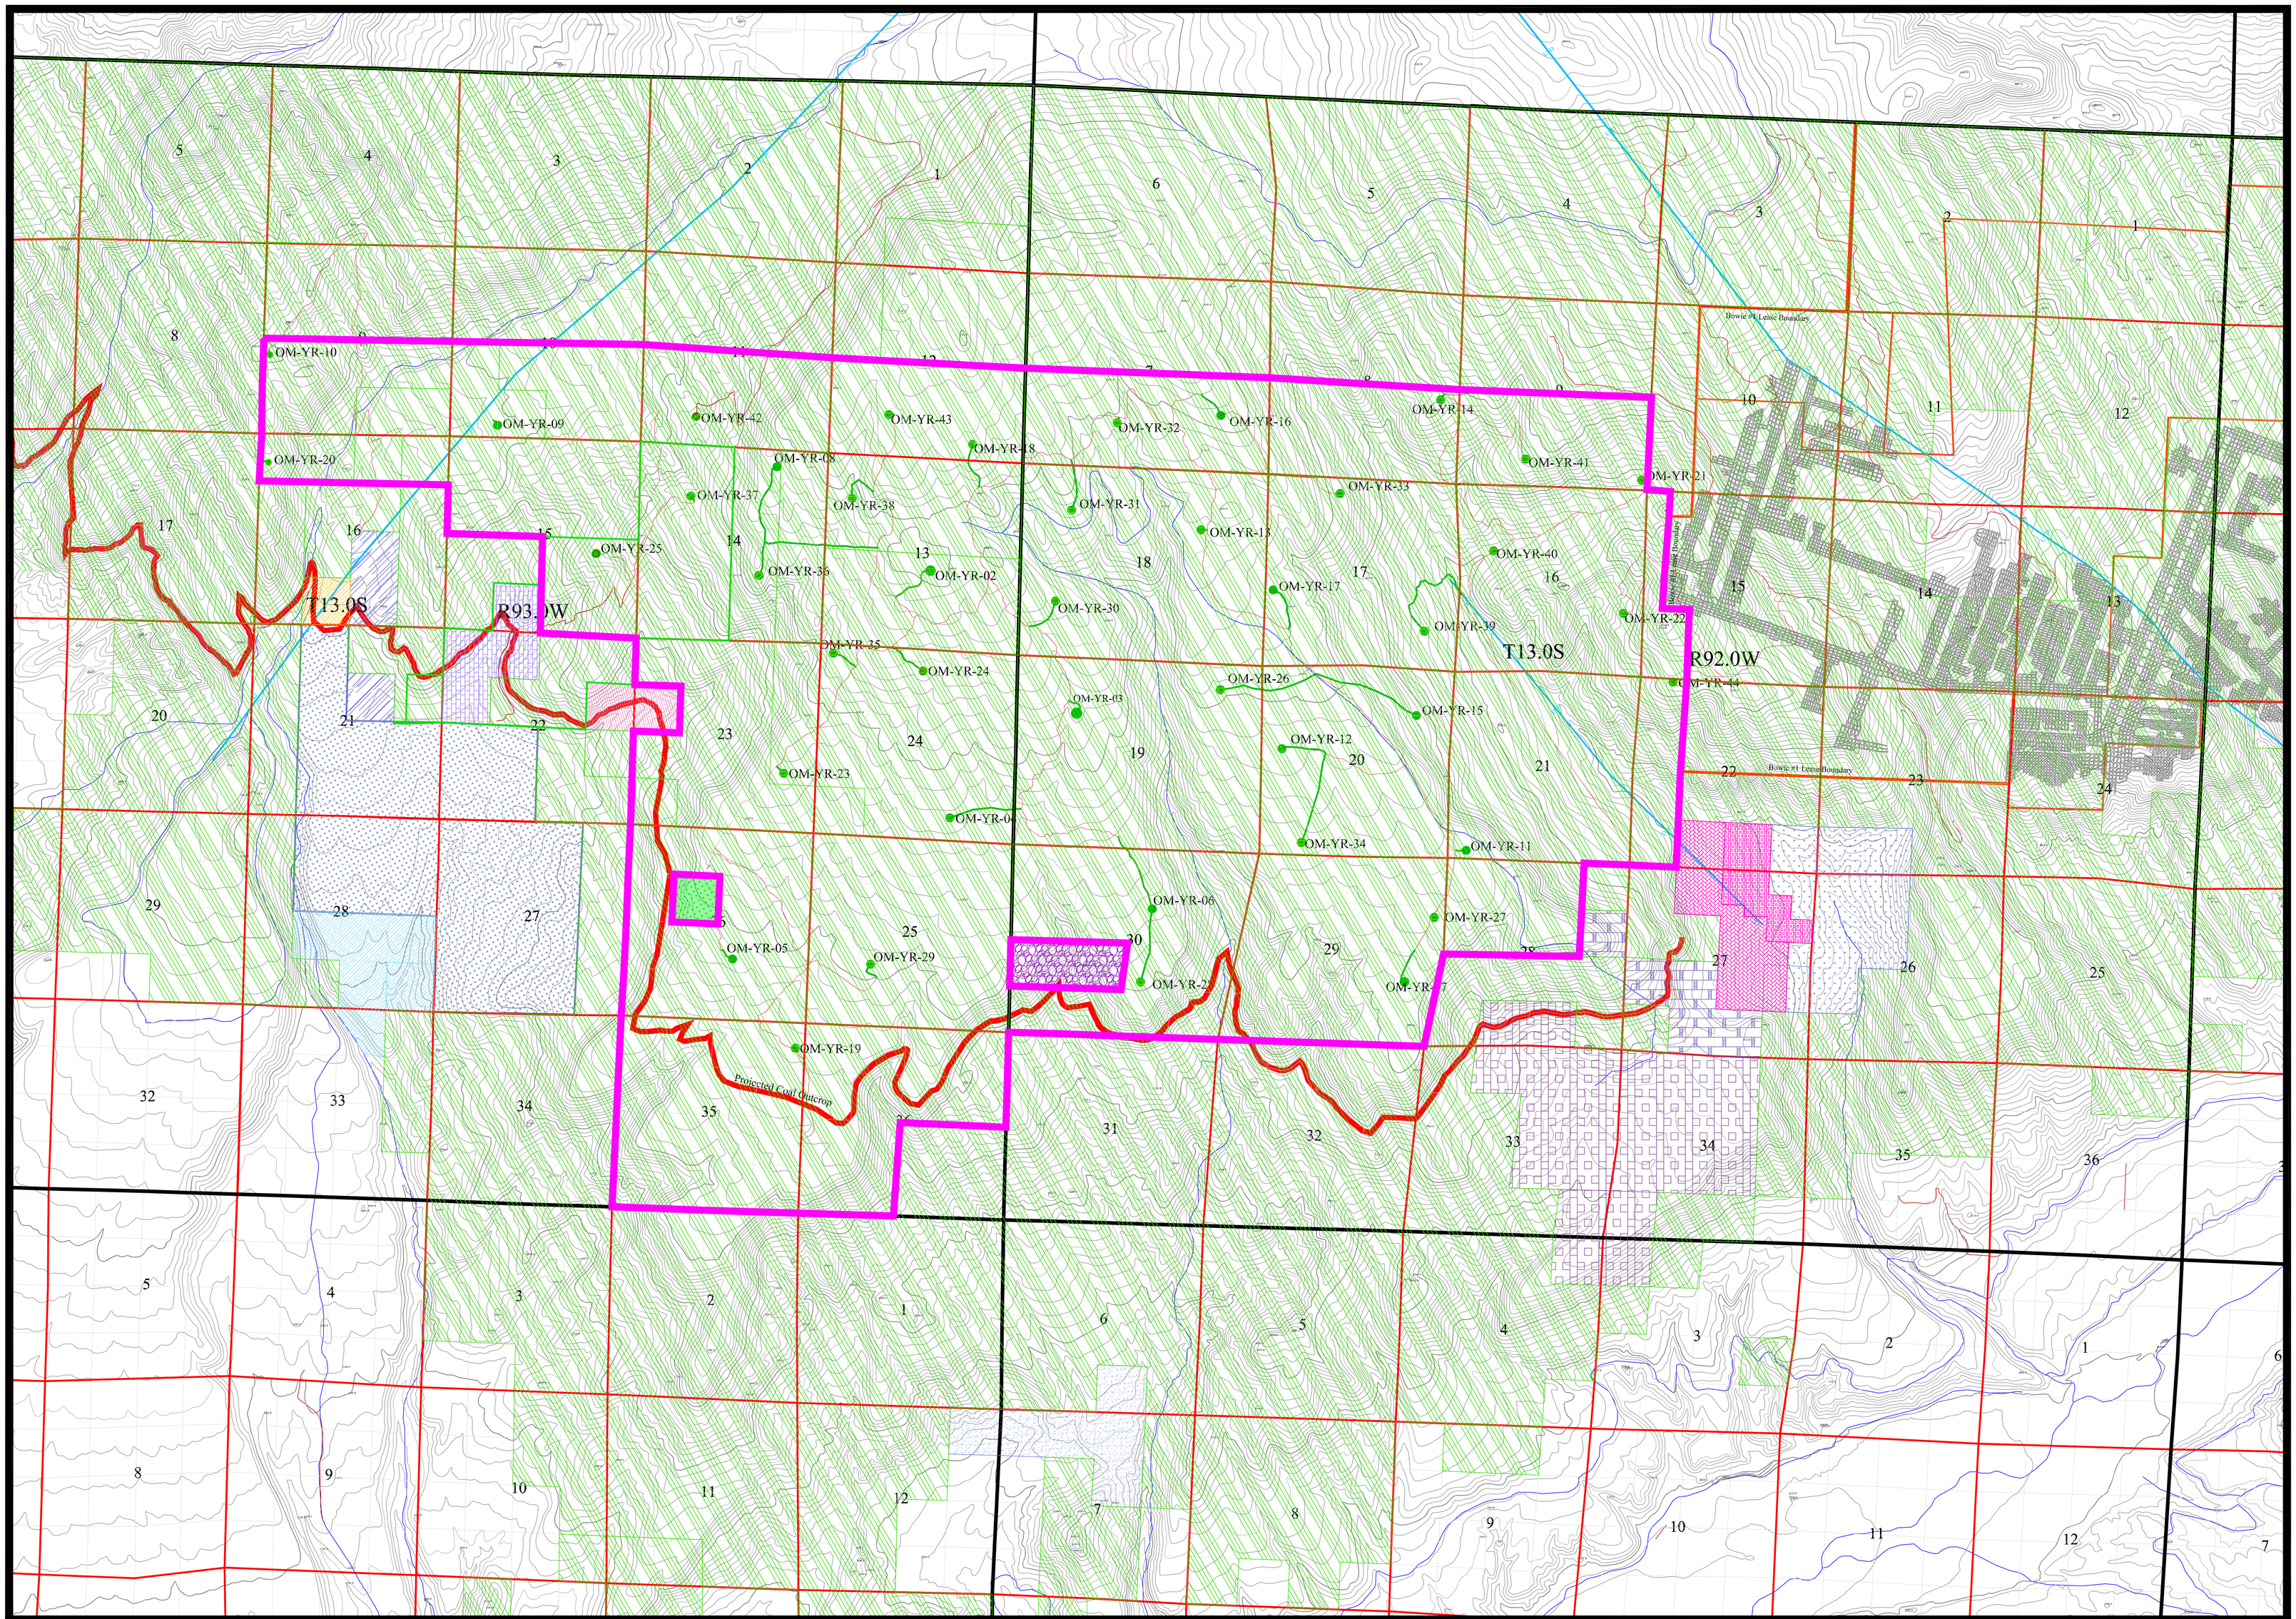

Bear Ranch Michael Wood 51-49 % Mineral Ownership

Wildwood Ranch LLC

Balcony Farms LLC

Bowie Resources LLC

Kathleen Smith

Joy McClure

Michael McClure

RMS Properties

Gayle Ware

BLM Mineral Ownership

Bear Ranch LEX

Maurice Ritchie Trust

Royden Girling

OM-YR-05 Proposed Drill Hole

Proposed Exploration Boundary

Constructed Road

Existing light use road

Potential Fault

Drill Pad

XBOW MINING LLC P.O. BOX 535 SOMERSET, CO. 81434

Design: SDW	Oak Mesa Project
Drawn: SDW	Plate 4 Mineral Ownership
DATE: May1,2011	Exploration License No. COC-74911
	SCALE 1"=1500 SHEET 1 OF 1