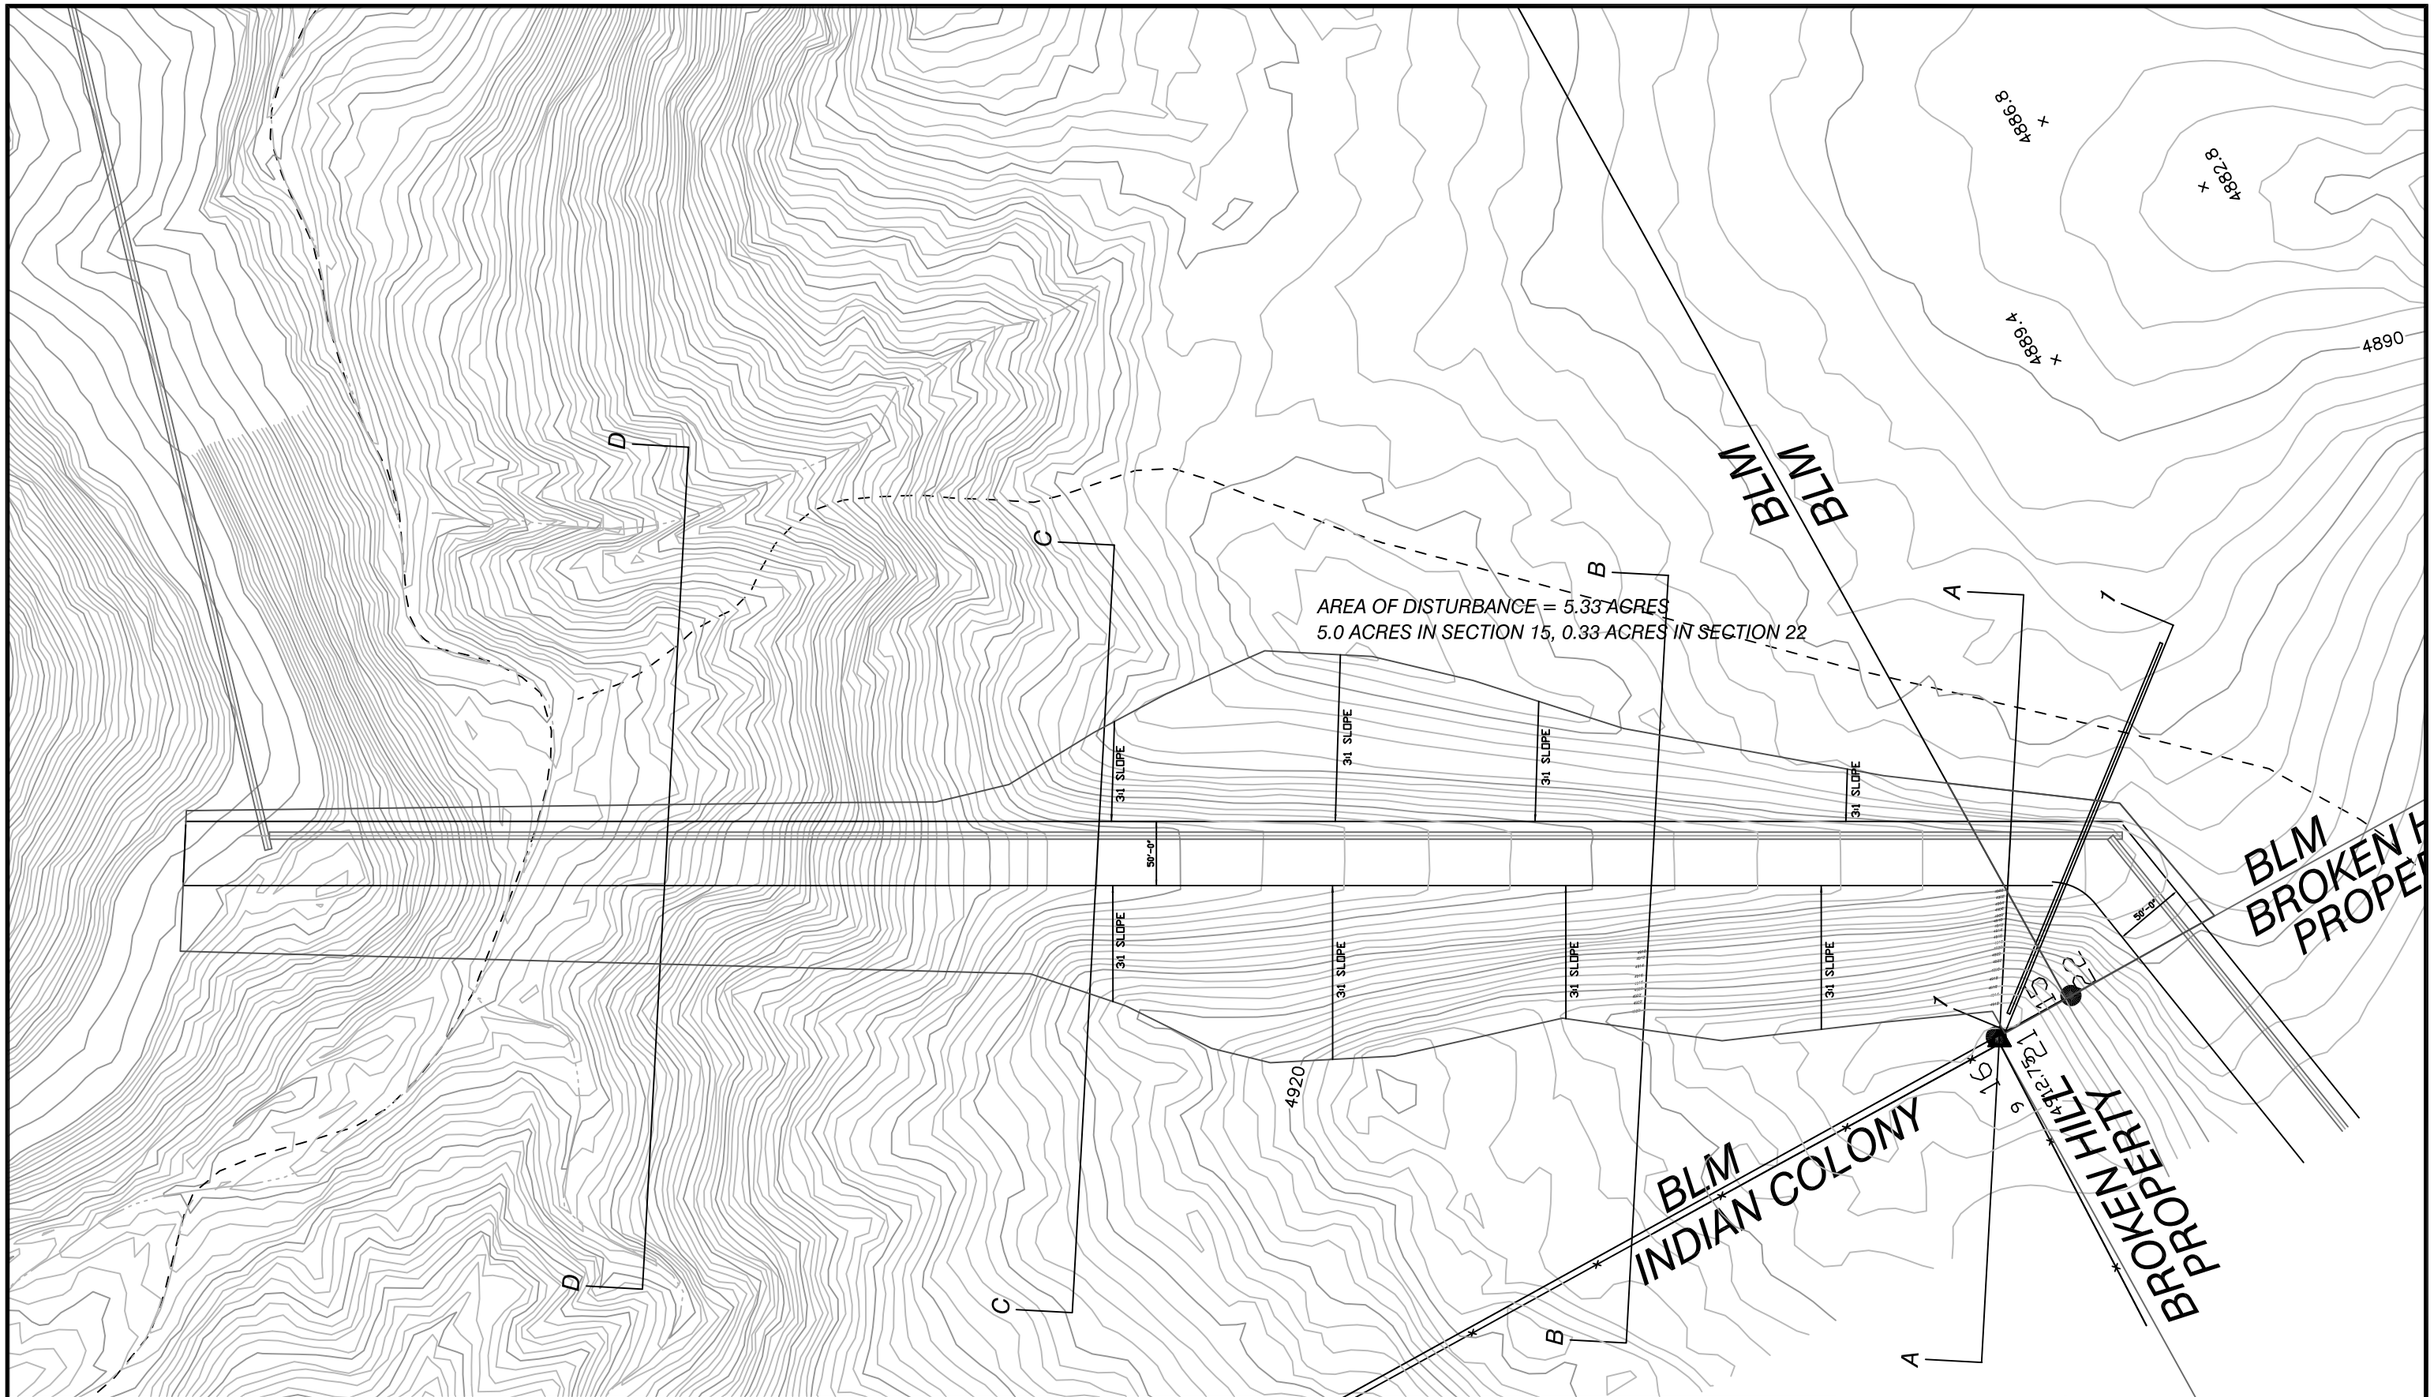

Tetra Tech EM Inc.

Martin Marietta Aggregates
11252 Aurora Ave. Des Moines, IA 50322

FIGURE 2-5 GENERAL PLAN VIEW

NEW CONVEYOR FROM BROKEN HILL RESERVES

QUARRY: SPANISH SPRINGS QUARRY

DWN BY: BAH	DATE: 9-16-05	DWNG NO	JOB. NO.
CK. BY:	SCALE: 1"=50'	SHEET NO.	

FILE PATH:
FILE NAME: Broken Hill Conveyor Alignment

5		
4		
3		
2	1-08-06	R.O.W. AND GRADING
1	11-07-05	OUTLINED AREA OF DISTURBANCE
	DATE	REVISION
		ISSUED

COPYRIGHT © 2002 BY MARTIN MARIETTA MATERIALS, INC. ALL RIGHTS RESERVED.

16:00:00