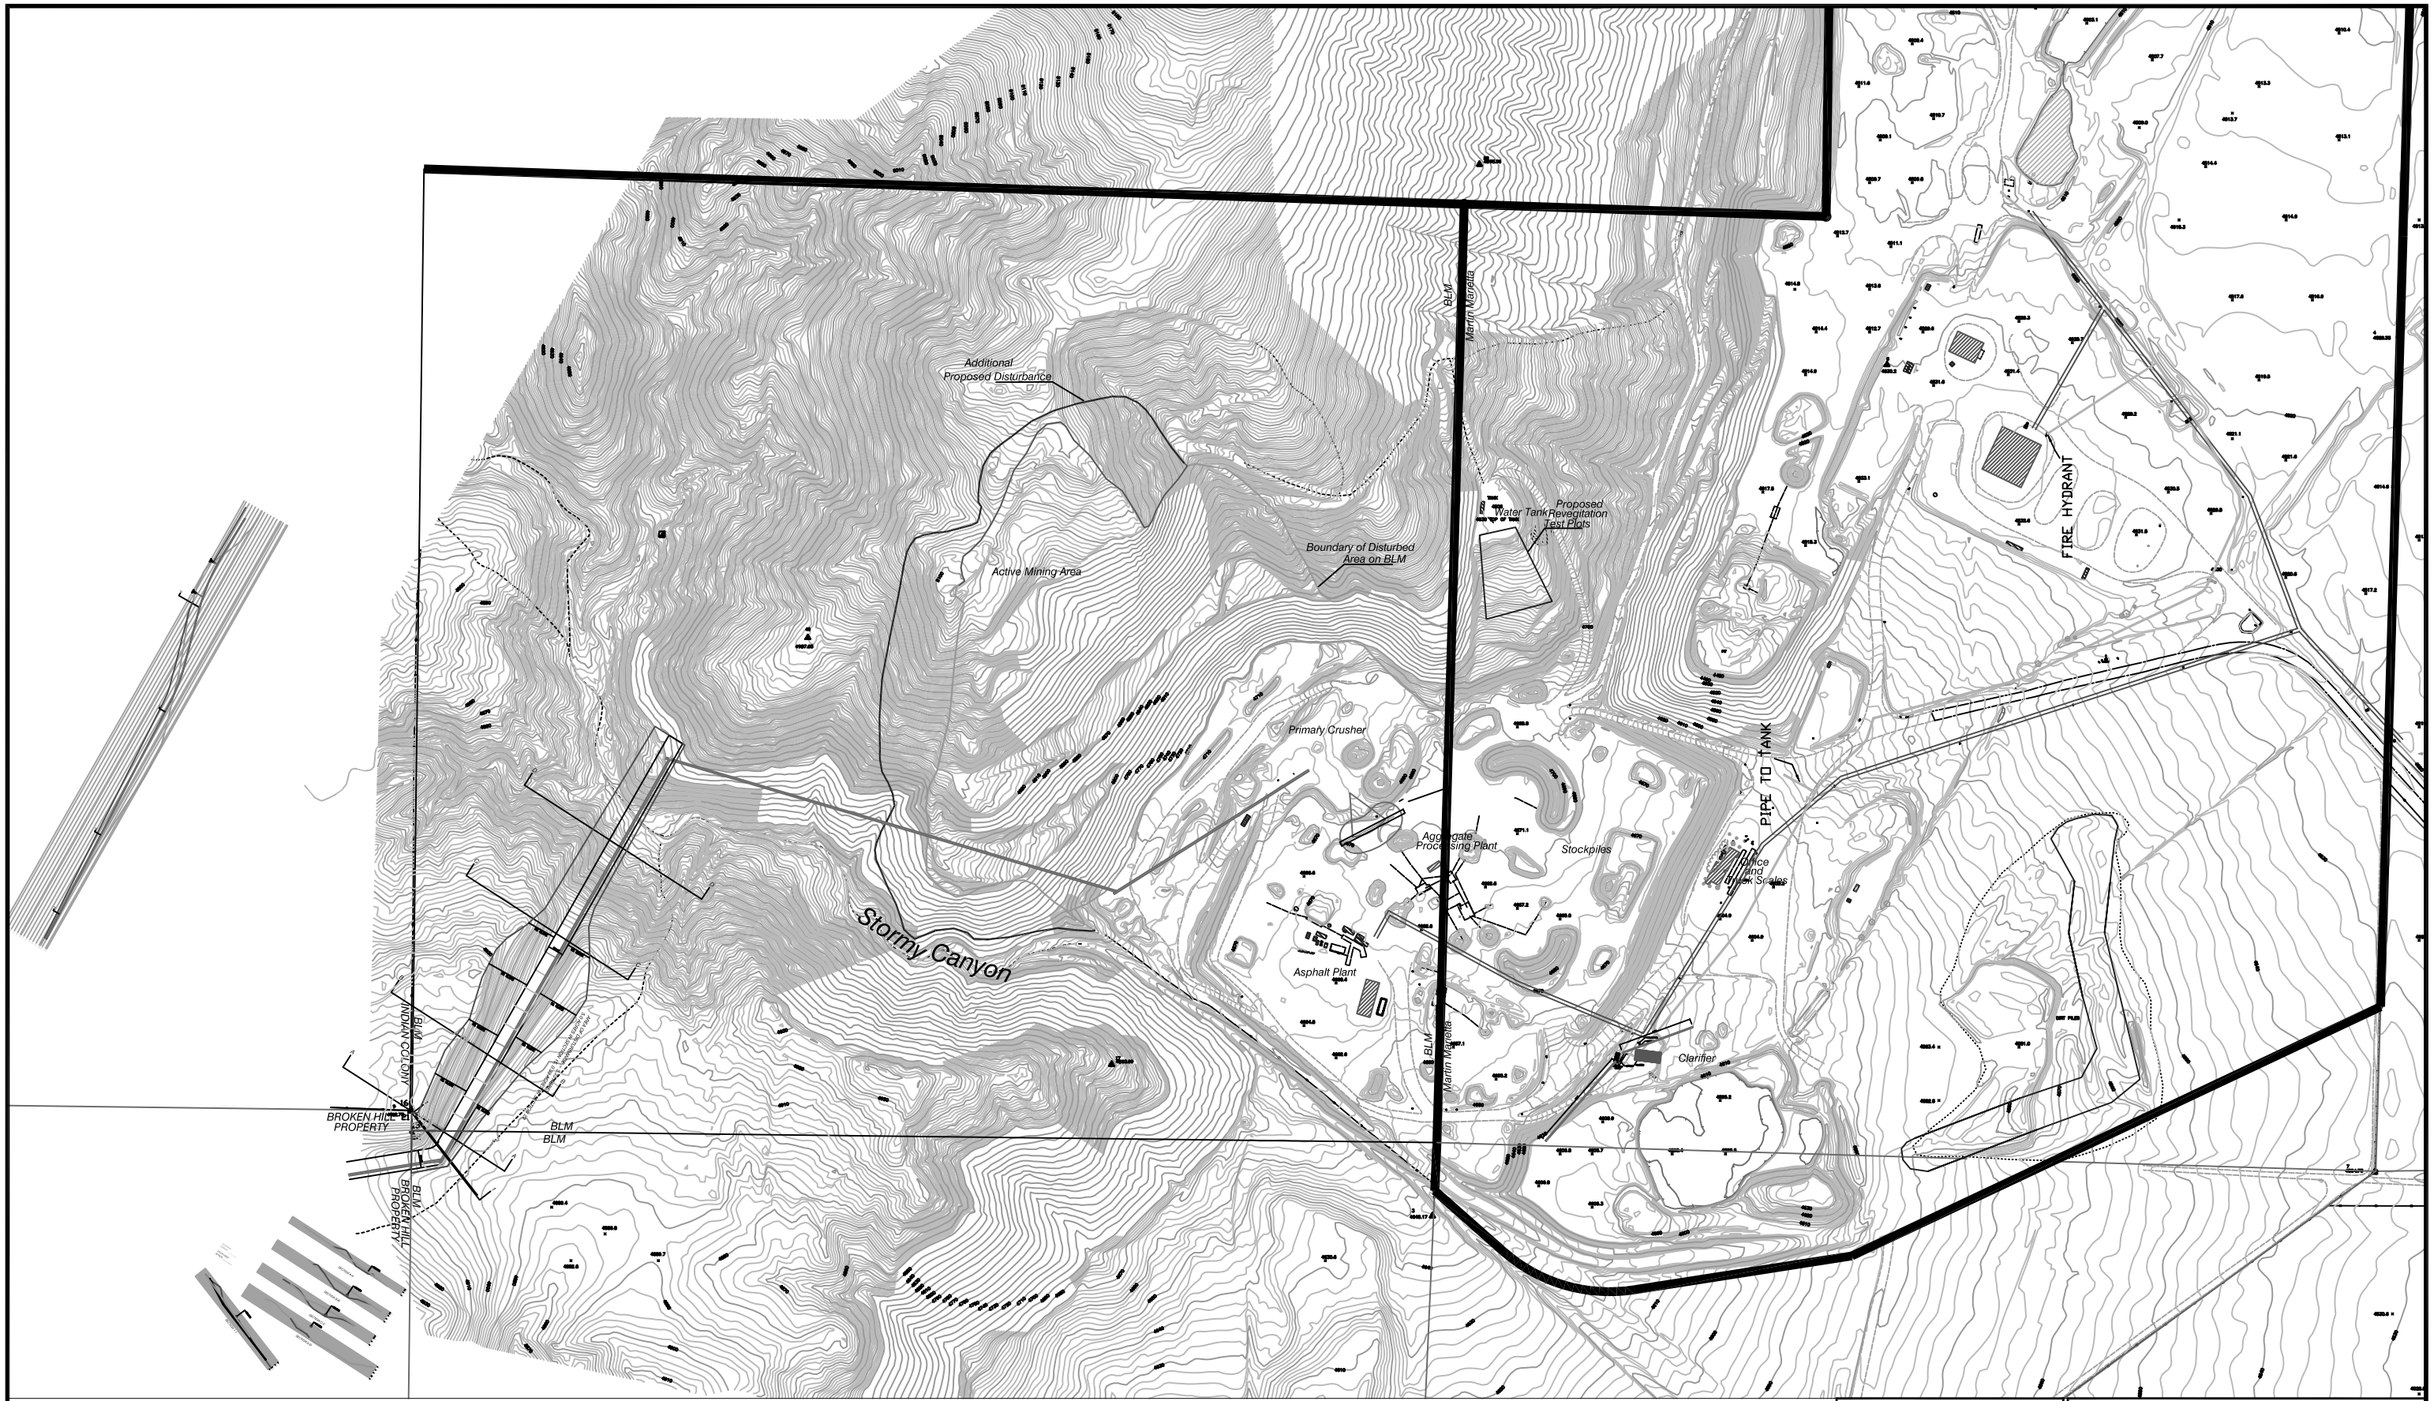

Tetra Tech EM Inc.

Martin Marietta Aggregates
11252 Aurora Ave. Des Moines, IA 50322

FIGURE 2-4 OVERALL SITE PLAN

NEW CONVEYOR FROM BROKEN HILL PROPERTY

QUARRY: SPANISH SPRINGS QUARRY

DWN BY: BAH	DATE: 9-16-05	DWNG NO.
CK. BY:	SCALE: 1"=200'	SHEET NO.

JOB. NO.

FILE PATH:
FILE NAME: Broken Hill Conveyor Alignment

5		
4		
3		
2		
1	1-09-06	R.O.W. AND GRADING
	DATE	REVISION
		ISSUED

COPYRIGHT © 2002 BY MARTIN MARIETTA MATERIALS, INC. ALL RIGHTS RESERVED.

16:00:00