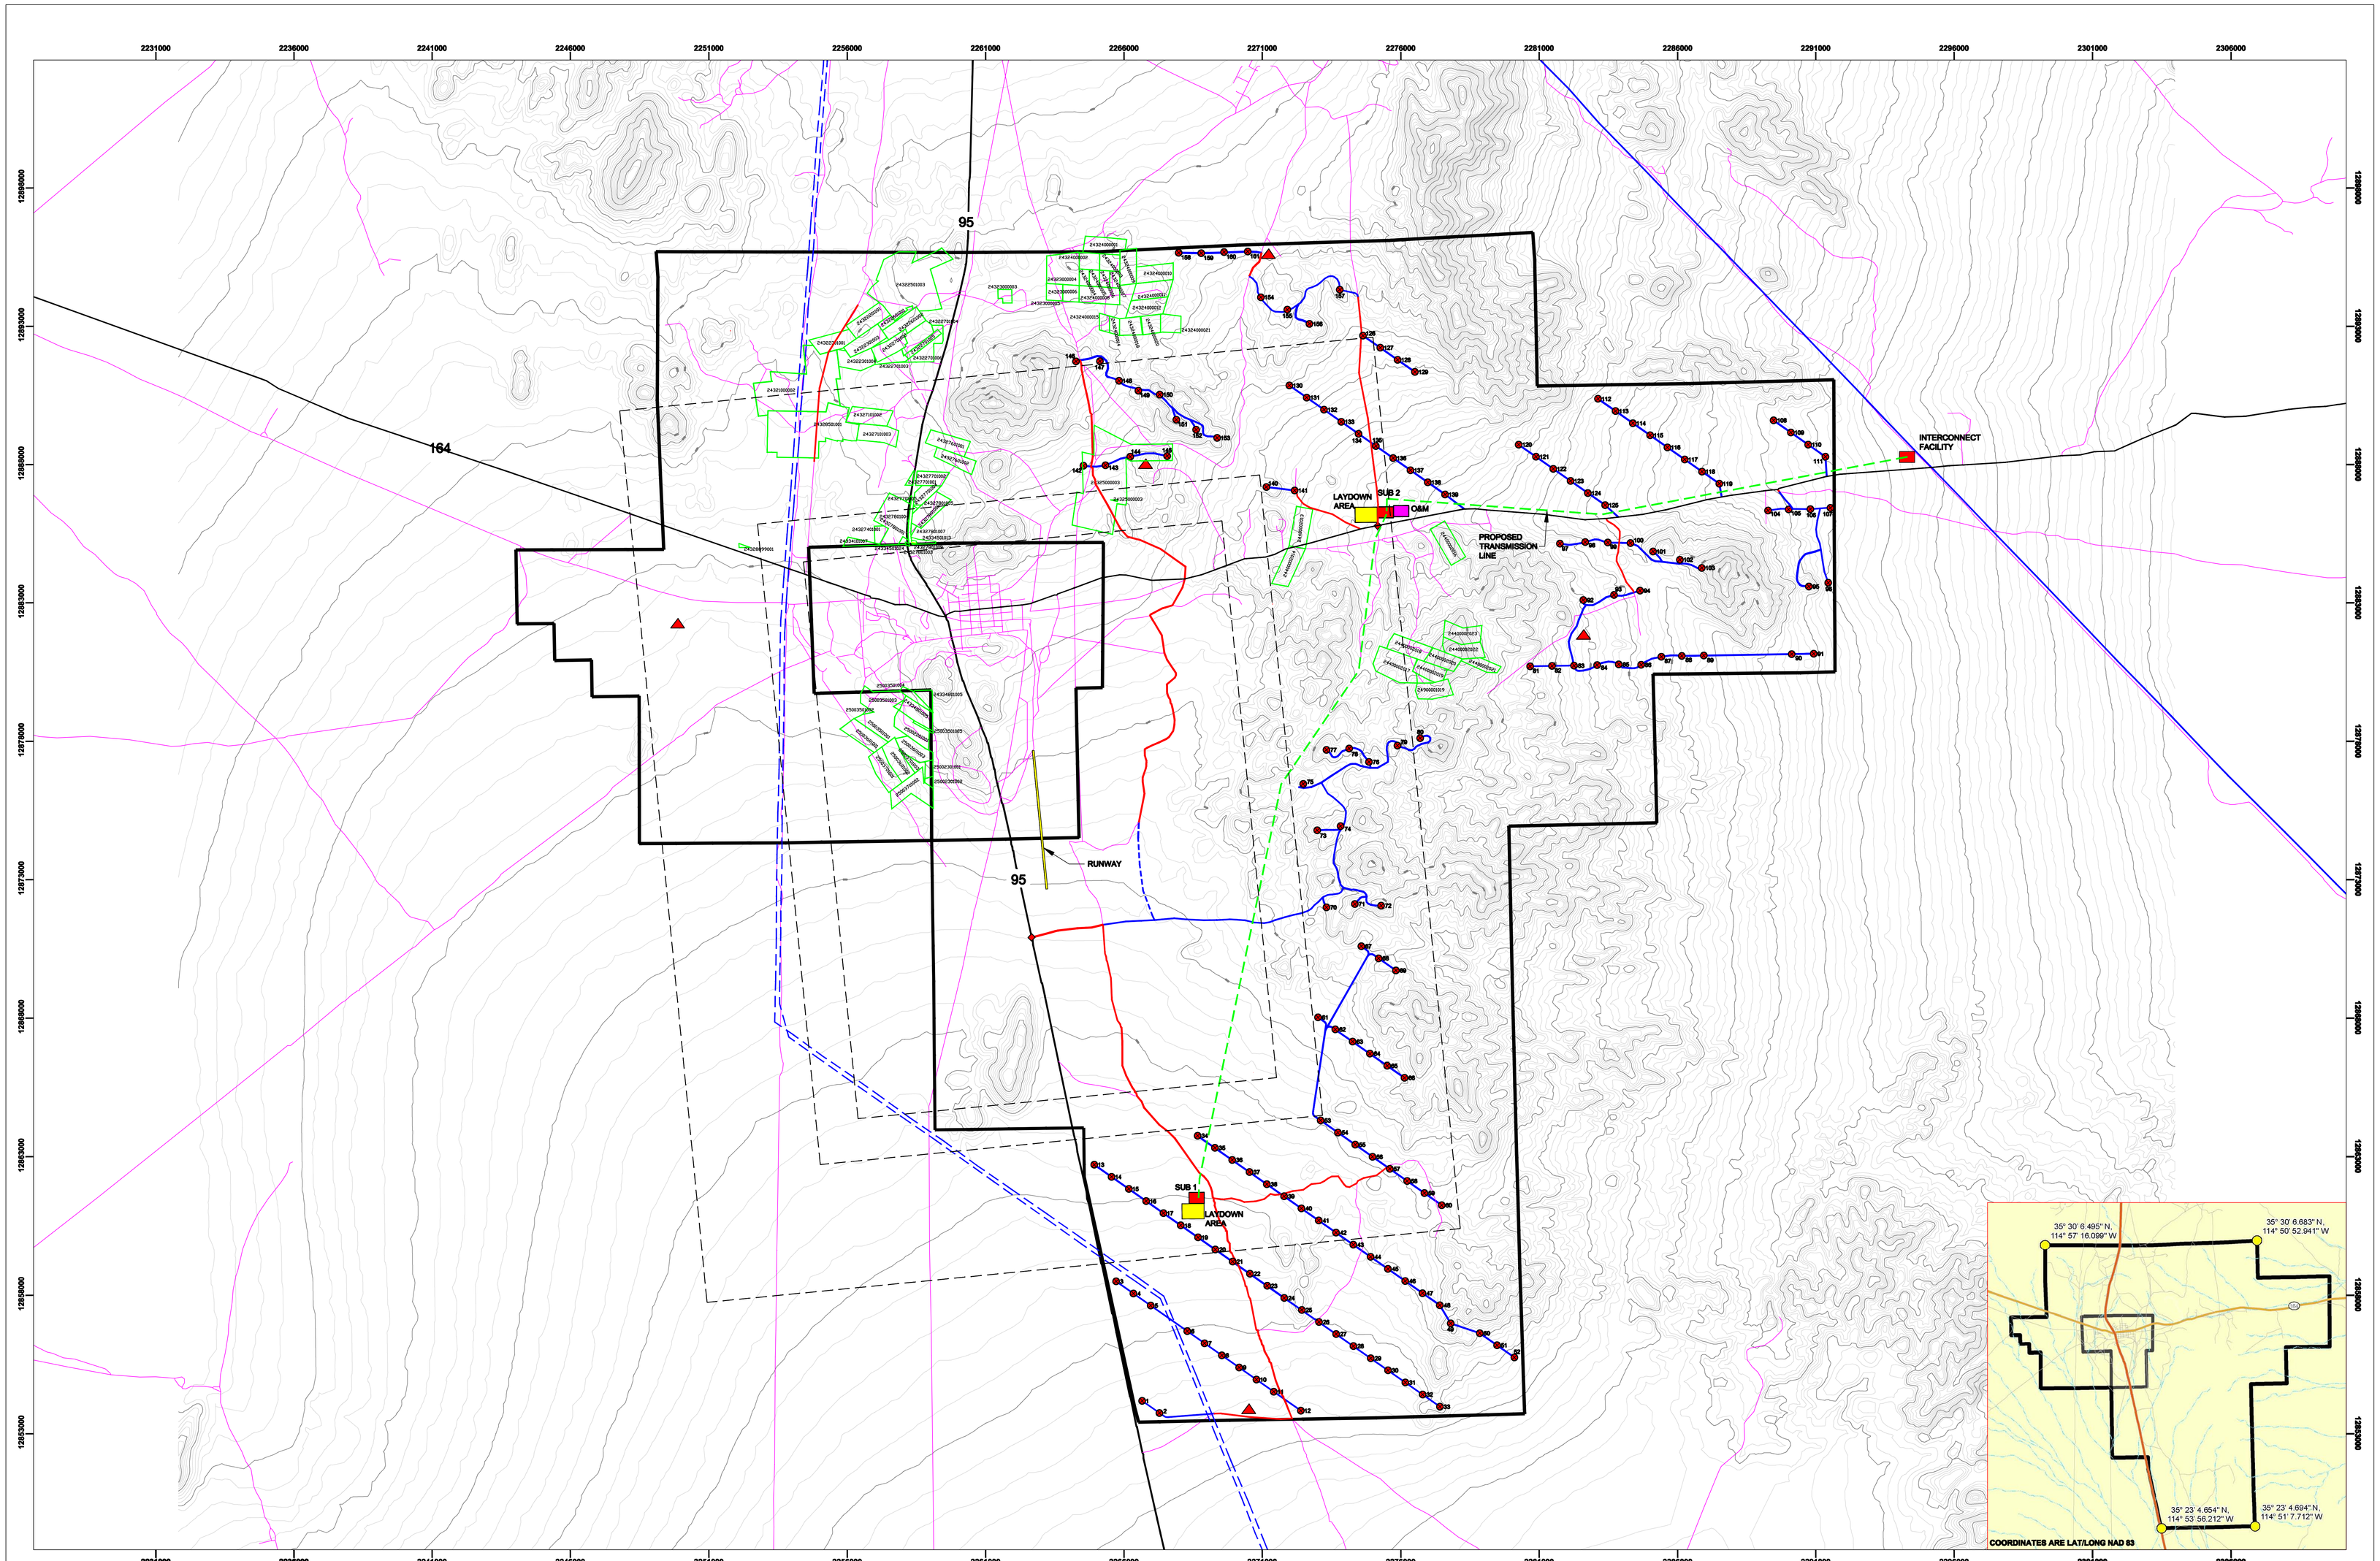

LEGEND

- SIEMENS 2.3 TURBINE
- EXISTING ROAD
- PROPOSED WTG ROAD
- UPGRADE EXISTING ROAD
- PROPOSED CRANE TRACK
- MINOR CONTOURS - 20 FT
- MAJOR CONTOURS - 100 FT
- PROJECT AREA BOUNDARY
- MET TOWER
- EXISTING TRANSMISSION LINE
- Parcel # — PRIVATE HOLDINGS
- INTERCONNECT LINE
- STATE OR FEDERAL HIGHWAY
- FAA CATEGORY A, B, & C TRAFFIC PATTERN AIRSPACE
- SUBSTATION OR INTERCONNECT FACILITY
- O&M BUILDING (5 ACRES)
- LAYDOWN AREA (10 ACRES)
- HIGHWAY ACCESS FOR SUBSTATION, O&M, LAYDOWN
- SEARCHLIGHT AIRPORT RUNWAY

PRELIMINARY
09-08-08

161 TURBINES

1:24,000

0 2,000 4,000
SCALE IN FEET
HORIZONTAL DATUM IS UTM NAD83 ZONE 11

CATAMOUNT® ENERGY CORPORATION

SITE LAYOUT MAP
SEARCHLIGHT WIND PROJECT
SEARCHLIGHT, NV

REVISIONS	
DATE	BY

TETRA TECH EC, INC.

DRAWN: AML/SBH	CHECKED: REV	DATE: 09-08-08	FIGURE X-X