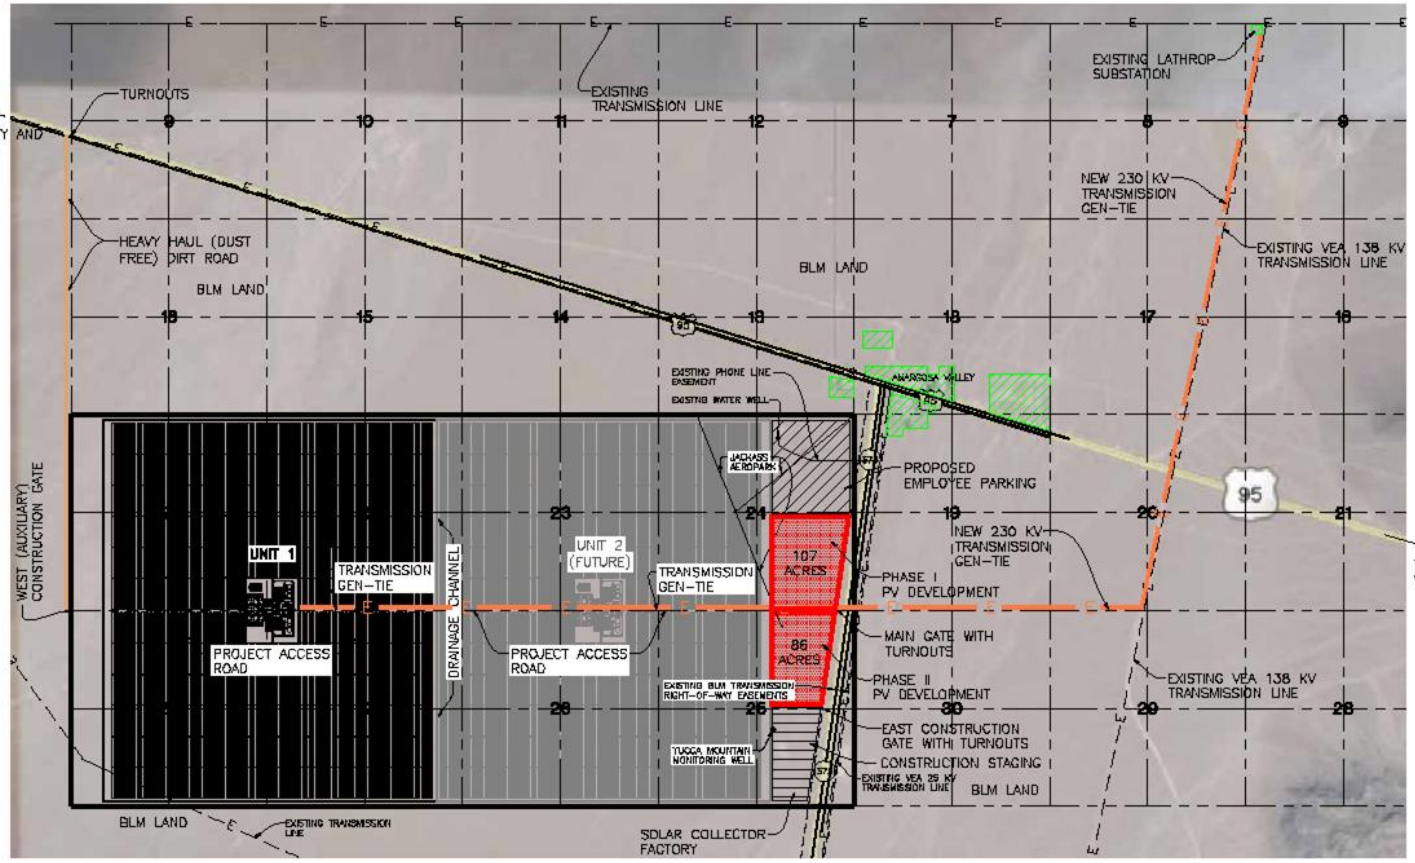

MAP LOCATION

LEGEND

- PV DEVELOPMENT AREA
- PRIVATE LAND
- HEAVY HAUL (DUST FREE) DIRT ROAD
- NEW 230 KV TRANSMISSION GEN-TIE

LATHROP WELLS SOLAR SITE
T15S, R49E, MT. DIABLO
NYE COUNTY, NEVADA

LATHROP SOLAR PROJECT

DEVELOPMENT AREA

0 1500' 3000' 4500'
SCALE: 1" = 3000'

LATHROP SOLAR LLC

Merrell-Johnson Engineering, Inc.

PROJECT:
DATE: 11/13/09