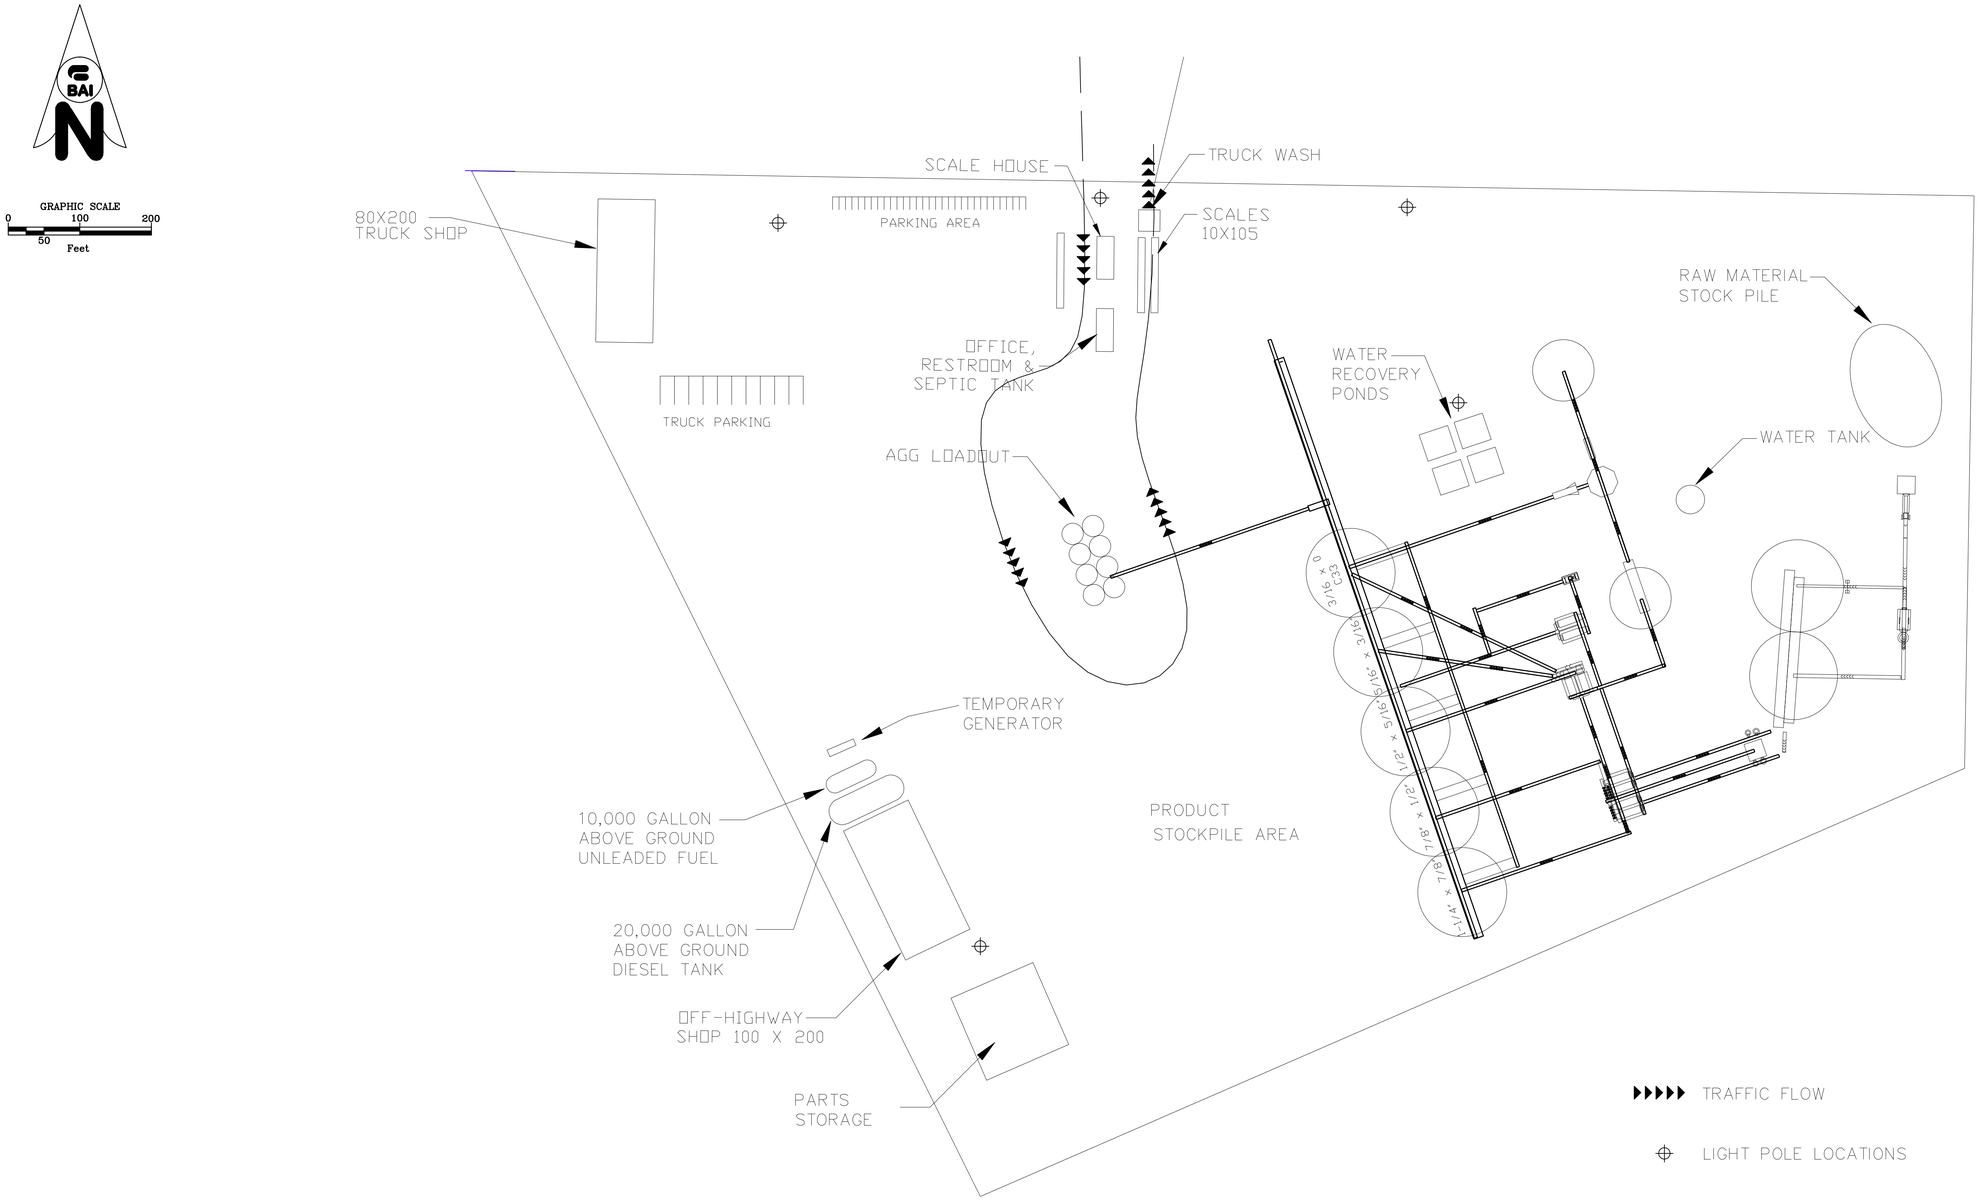

REV	DATE	BY	DESCRIPTION

SERVICE ROCK PRODUCTS & CEMEX JOINT VENTURE

BROADBENT & ASSOCIATES, INC.
ENGINEERING, WATER RESOURCES & ENVIRONMENTAL
8 WEST PACIFIC AVENUE
HENDERSON, NEVADA 89015
(702) 563-0600 (P) • (702) 563-0610 (F)

COPYRIGHT © 2001 BY BROADBENT & ASSOCIATES, INC.
ALL RIGHTS RESERVED

PROJECT NUMBER: 08-01-210

SCALE:

DESIGNED BY: LEB

DRAWN BY: LEB

CHECKED BY: LEB

TYPICAL PLANT LAYOUT SLOAN PROJECT

SHEET 1 OF 1 SHEETS