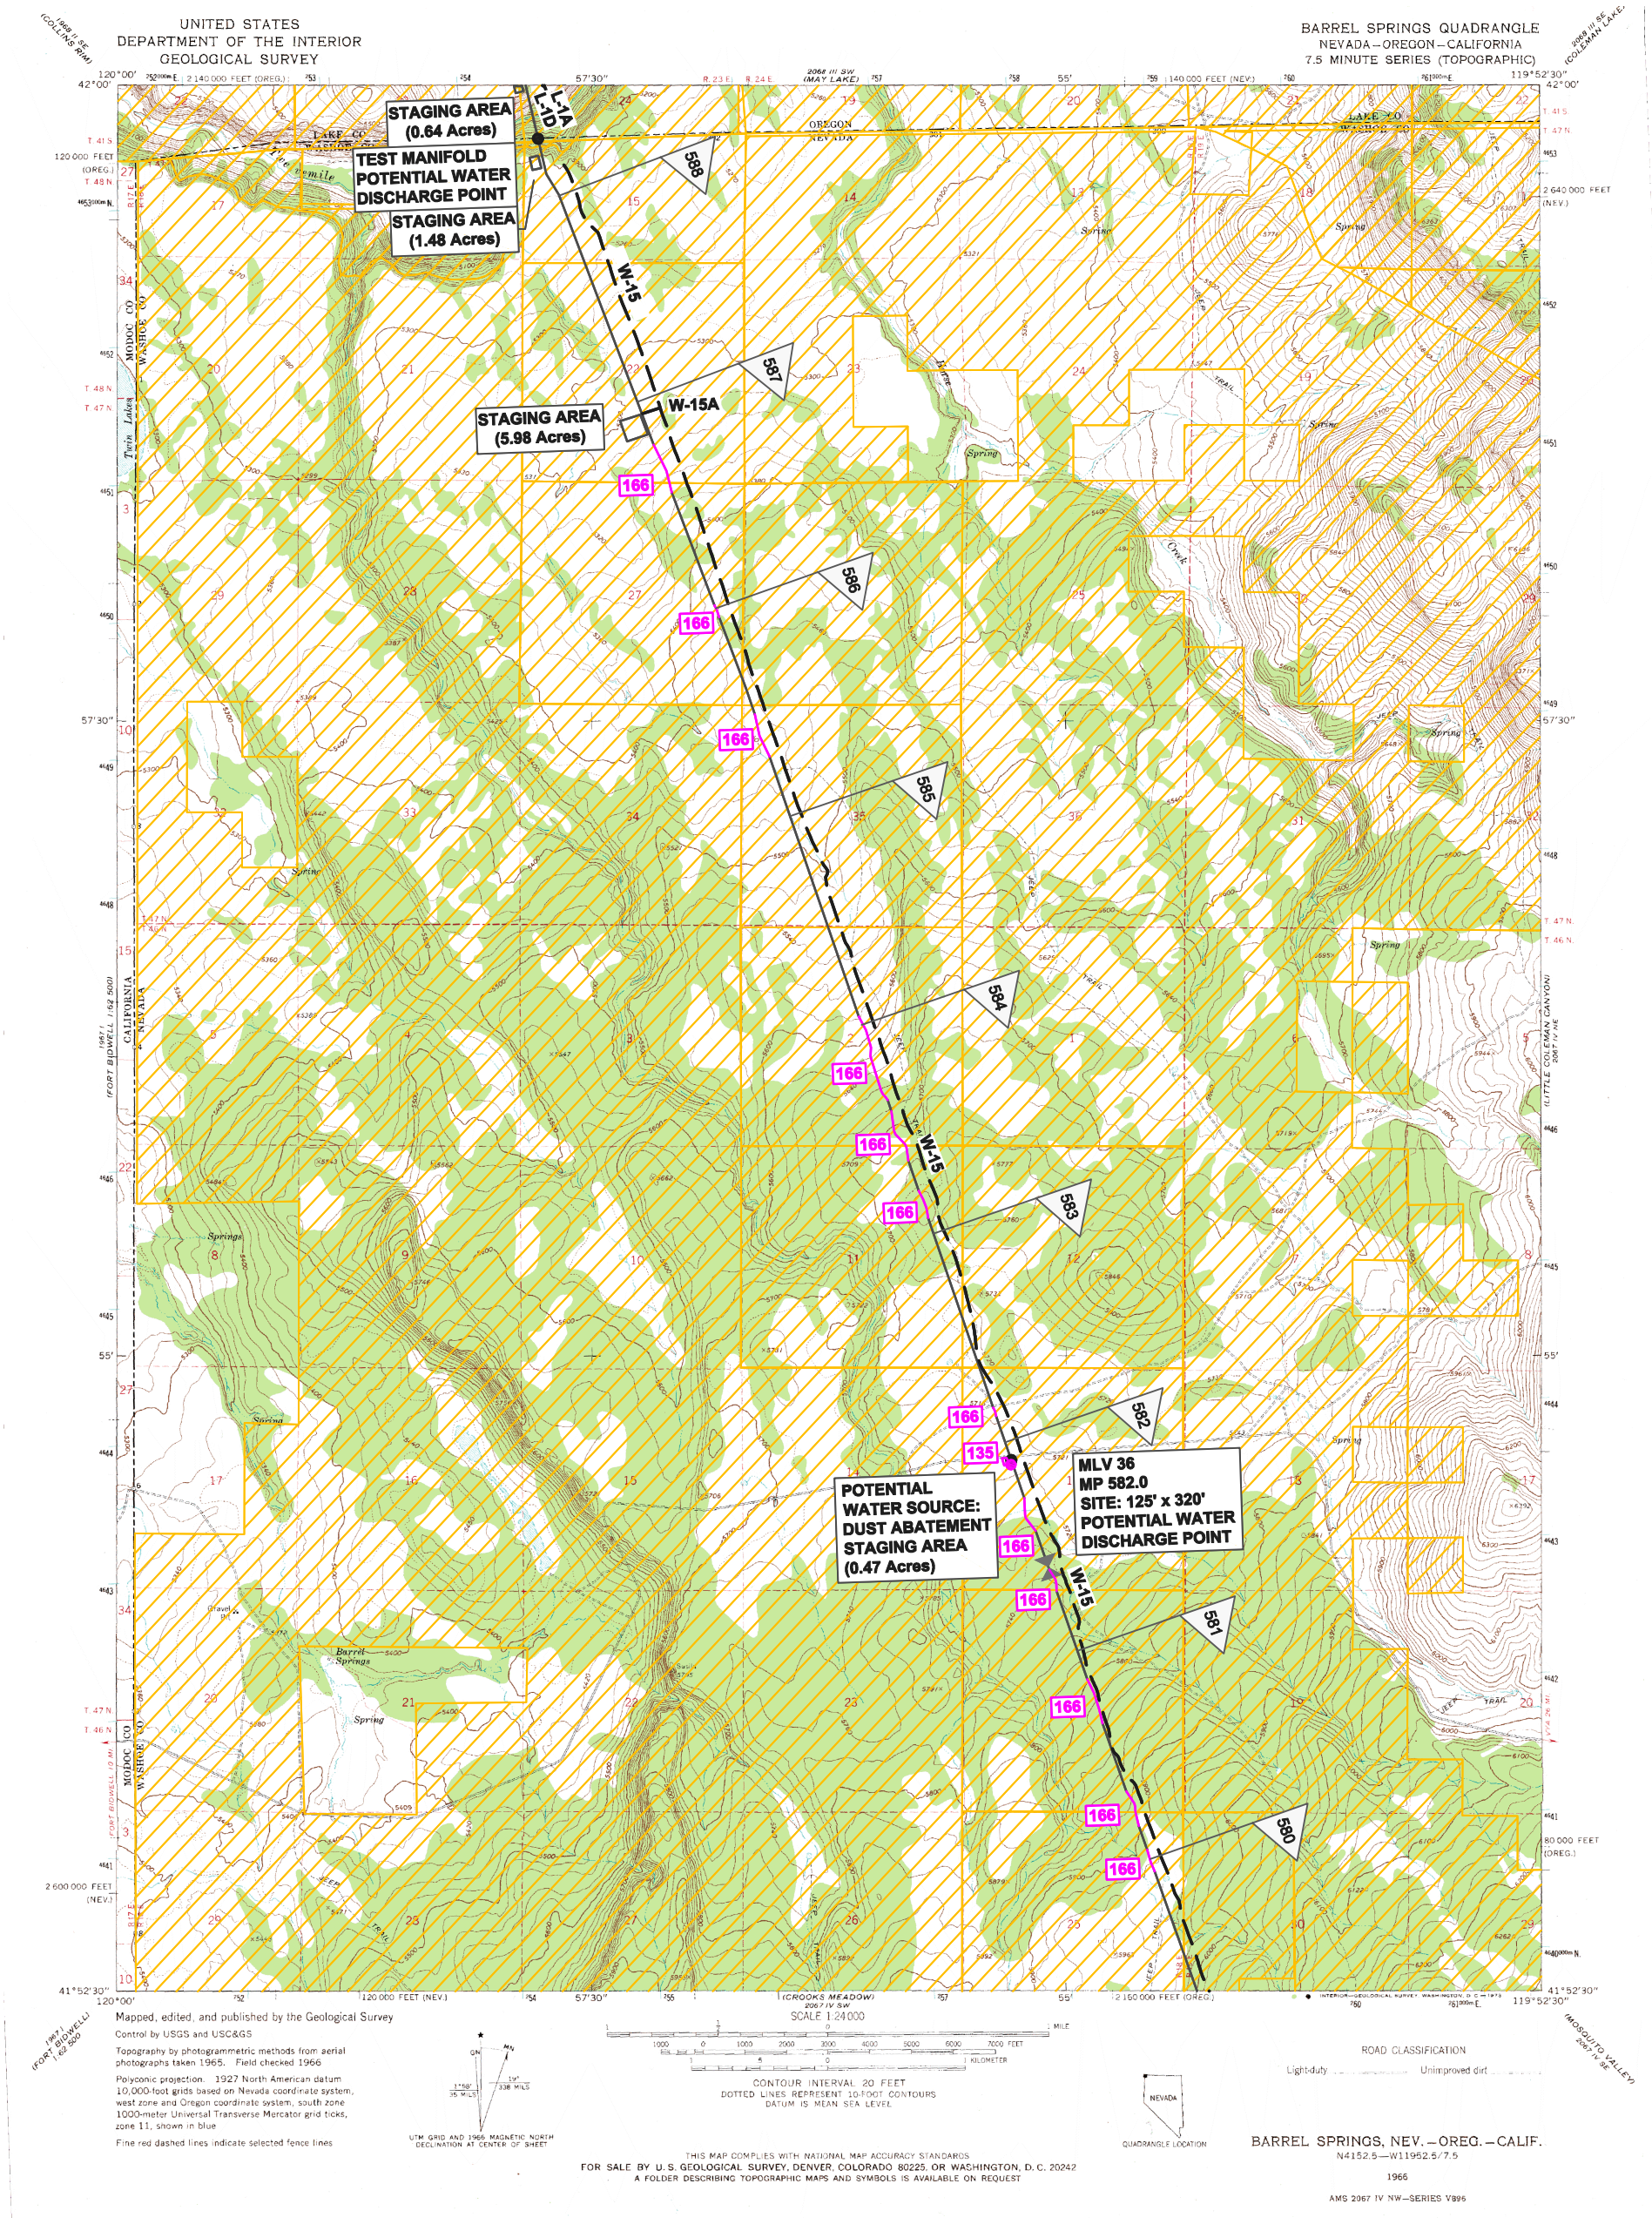

LEGEND

- Proposed Ruby Pipeline
- Access Roads
- Project Adjustments
- Staging Areas / Sites
- Main Line Valves
- Water Source
- Test Manifold
- Mile Posts
- Bureau of Land Management Land

NOTE
LAND DATA IS FOR REFERENCE PURPOSES ONLY.
NOT INTENDED FOR LEGAL DESCRIPTION.

RUBY PIPELINE LLC

FERC ROUTE MAP

RUBY
NEVADA / OREGON
Sheet 100

M:\Ruby Pipeline\DWG\24K NAD83 UTM11 F West-5.dwg 7/10/09