UNITED STATES
DEPARTMENT OF THE INTERIOR
GEOLOGICAL SURVEY

RED HOUSE FLAT WEST QUADRANGLE
NEVADA-HUMBOLDT CO.
7.5 MINUTE SERIES (TOPOGRAPHIC)

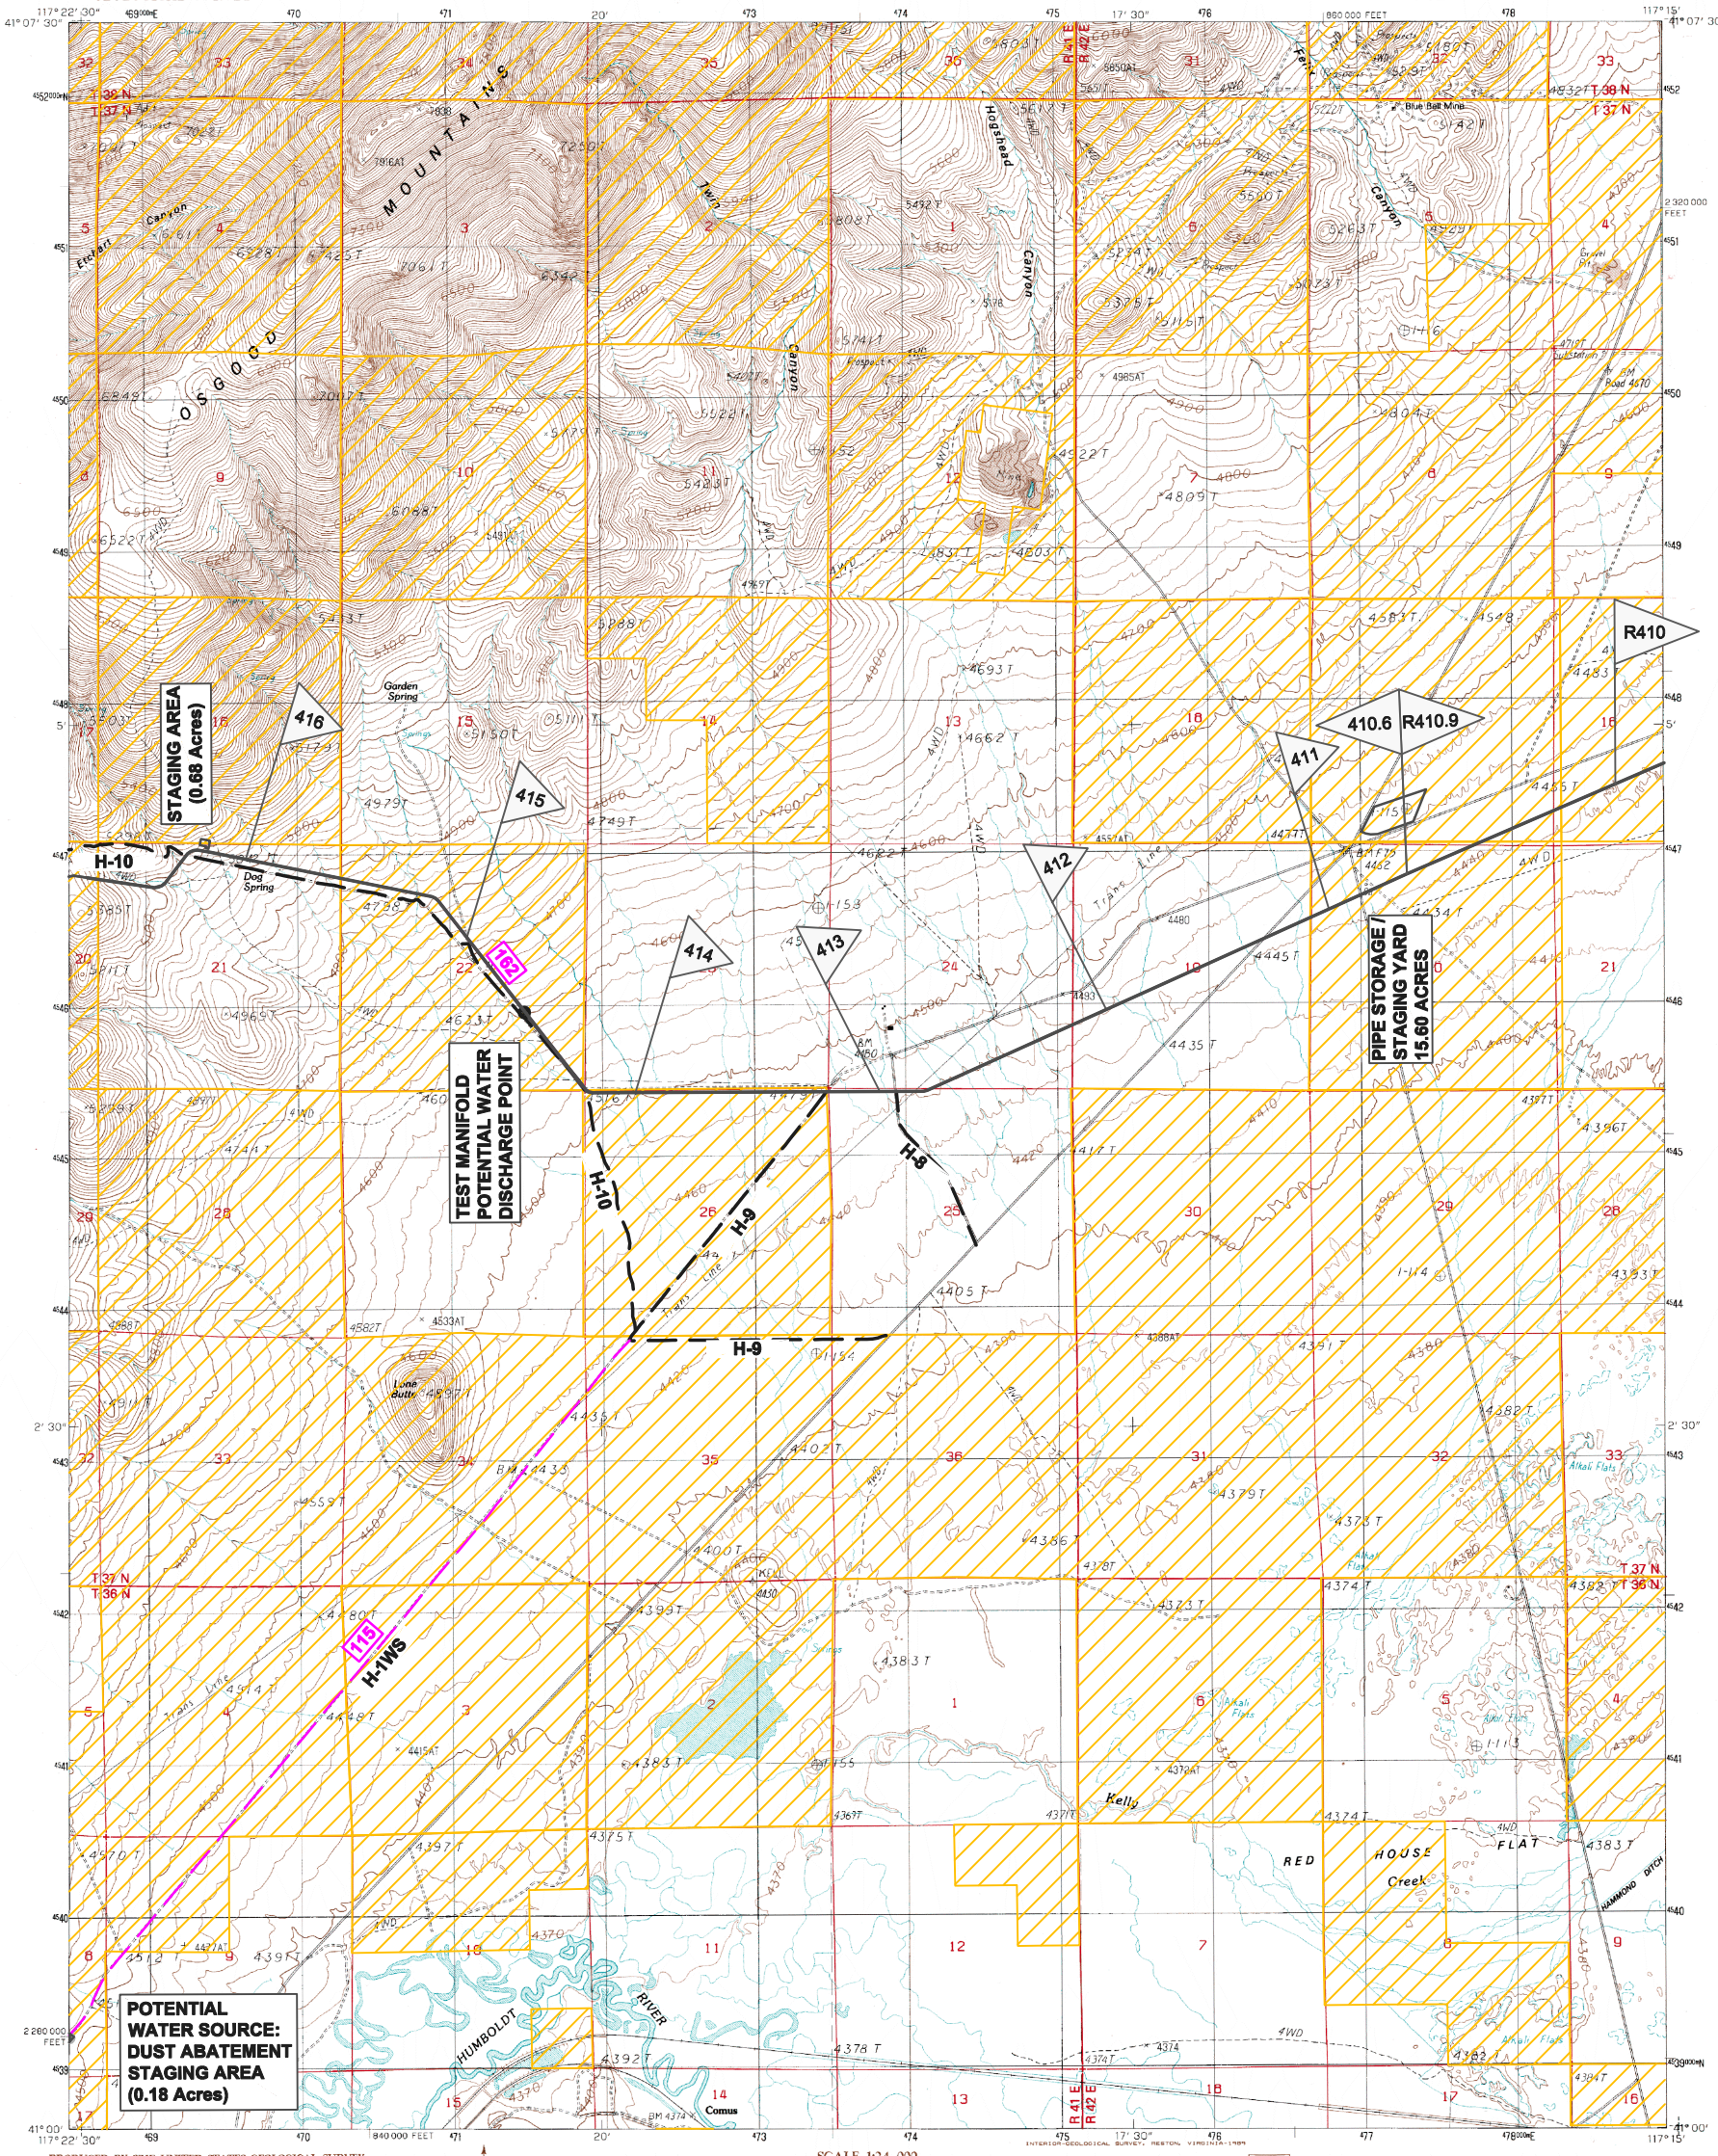

PRODUCED BY THE UNITED STATES GEOLOGICAL SURVEY
CONTROL BY ..... USGS, NOS/NOAA
COMPILED FROM AERIAL PHOTOGRAPHS TAKEN 1983
FIELD CHECKED ..... 1985 MAP EDITED 1988
PROJECTION ..... TRANSVERSE MERCATOR
GRID: 1000-METER UNIVERSAL TRANSVERSE MERCATOR ..... ZONE 11
10,000-FOOT STATE GRID TICKS ..... NEVADA, WEST ZONE
UTM GRID DECLINATION ..... 0°12' WEST
1988 MAGNETIC NORTH DECLINATION ..... 16° EAST
VERTICAL DATUM ..... NATIONAL GEODETIC VERTICAL DATUM OF 1929
HORIZONTAL DATUM ..... 1927 NORTH AMERICAN DATUM
To place on the predicted North American Datum of 1983, move the projection lines as shown by dashed corner ticks (14 meters north and 80 meters east)
There may be private inholdings within the boundaries of any Federal and State Reservations shown on this map
No distinction made between houses, barns, and other buildings

PROVISIONAL MAP
Produced from original manuscript drawings. Information shown as of date of photography. 1

SCALE 1:24 000
CONTOUR INTERVAL 20 FEET
SUPPLEMENTARY CONTOUR INTERVAL 10 FEET
To convert feet to meters multiply by .3048
To convert meters to feet multiply by 3.2808
THIS MAP COMPLIES WITH NATIONAL MAP ACCURACY STANDARDS
FOR SALE BY U.S. GEOLOGICAL SURVEY, DENVER, COLORADO 80225
OR RESTON, VIRGINIA 22092

QUADRANGLE LOCATION
1 Delvada Spring
2 Adam Peak
3 Dry Hills South
4 Anderson Gardens
5 Red House Flat East
6 Gokonda
7 Iron Point
8 Knight
ADJOINING 7.5' QUADRANGLE NAMES

ROAD LEGEND
Improved Road
Unimproved Road
Trail
Interstate Route U.S. Route State Route
RED HOUSE FLAT WEST, NEVADA
PROVISIONAL EDITION 1988
41117-A3-TF-024

LEGEND

- Proposed Ruby Pipeline
- Access Roads
- Project Adjustments
- Staging Areas / Sites
- Water Source
- Test Manifold
- Mile Posts
- Bureau of Land Management Land

NOTE
LAND DATA IS FOR REFERENCE PURPOSES ONLY.
NOT INTENDED FOR LEGAL DESCRIPTION.

M:\Ruby Pipeline\DWG\24K NAD83 UTM11 F West-1.dwg 7/10/09

RUBY PIPELINE LLC

FERC ROUTE MAP

RUBY
NEVADA
Sheet 71