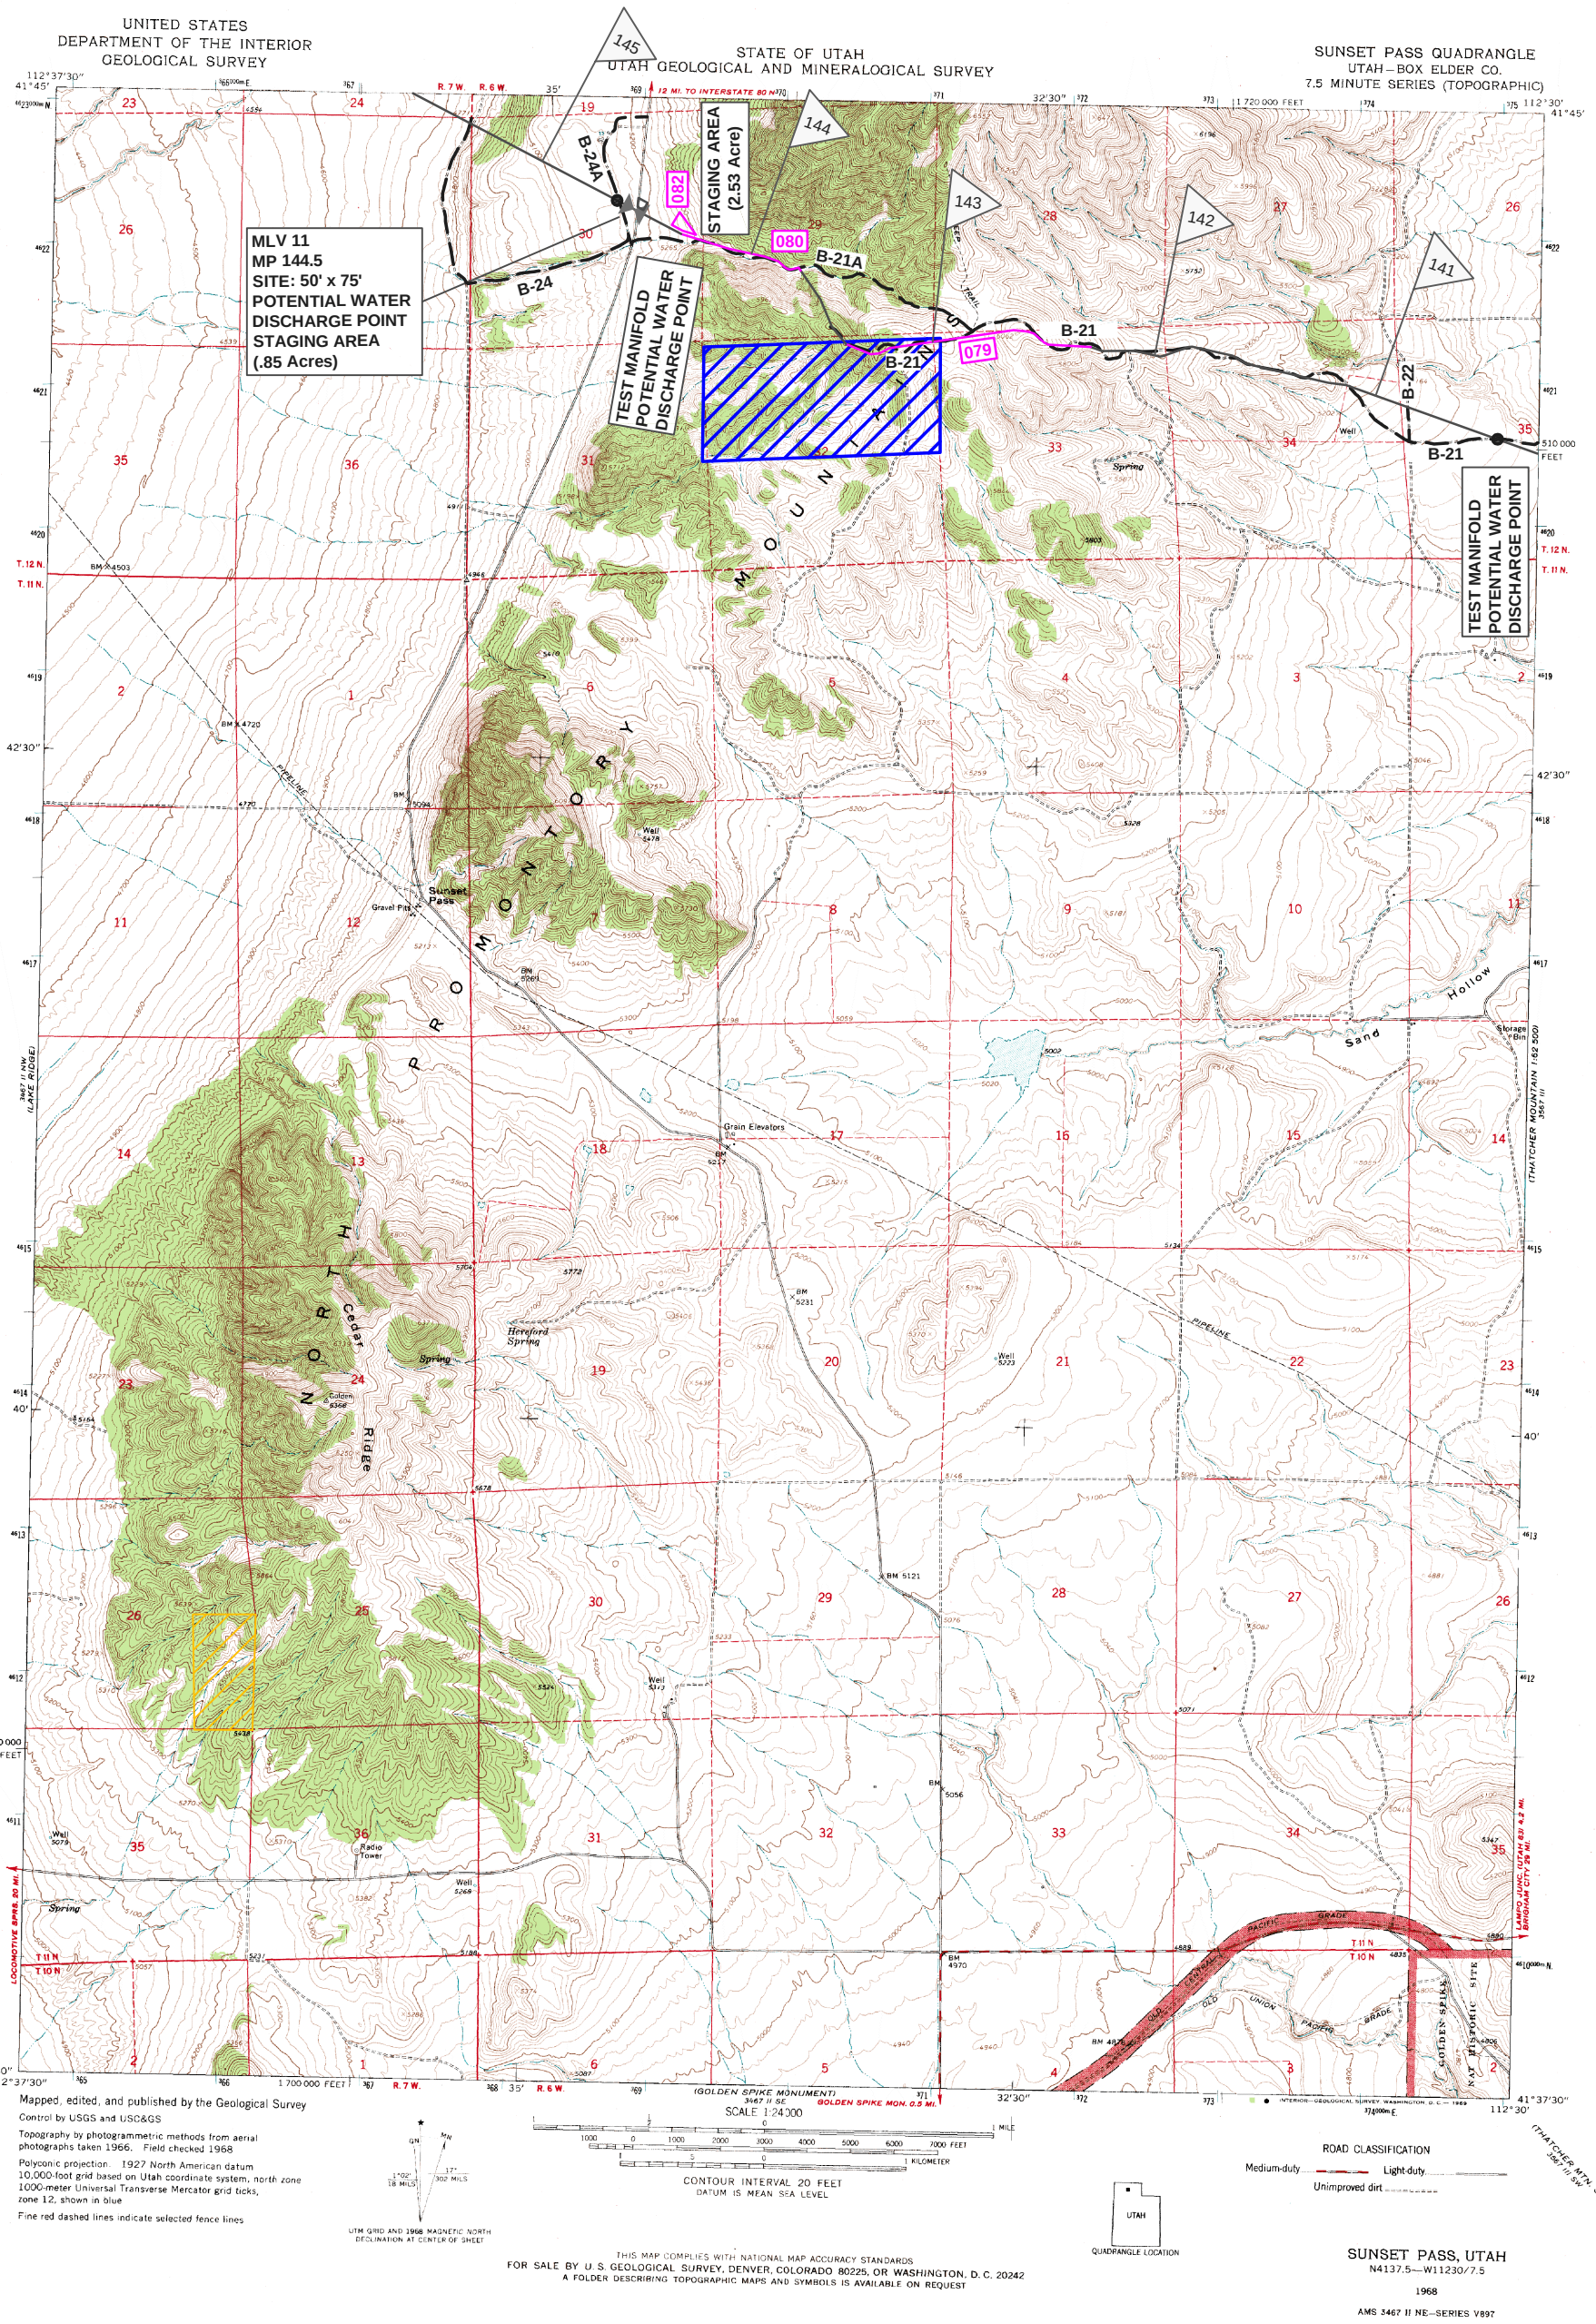

LEGEND

- Proposed Ruby Pipeline
- Access Roads
- Project Adjustments
- Staging Areas / Sites
- Main Line Valves
- Test Manifold
- Mile Posts
- Bureau of Land Management Land
- State Land

NOTE
LAND DATA IS FOR REFERENCE PURPOSES ONLY.
NOT INTENDED FOR LEGAL DESCRIPTION.

RUBY PIPELINE LLC

FERC ROUTE MAP

RUBY
UTAH
Sheet 24

M:\Ruby Pipeline\DWG\24K NAD83 UTM12 F West-1.dwg 7/10/09

IMPLEMENTATION PLAN 05/24/2010