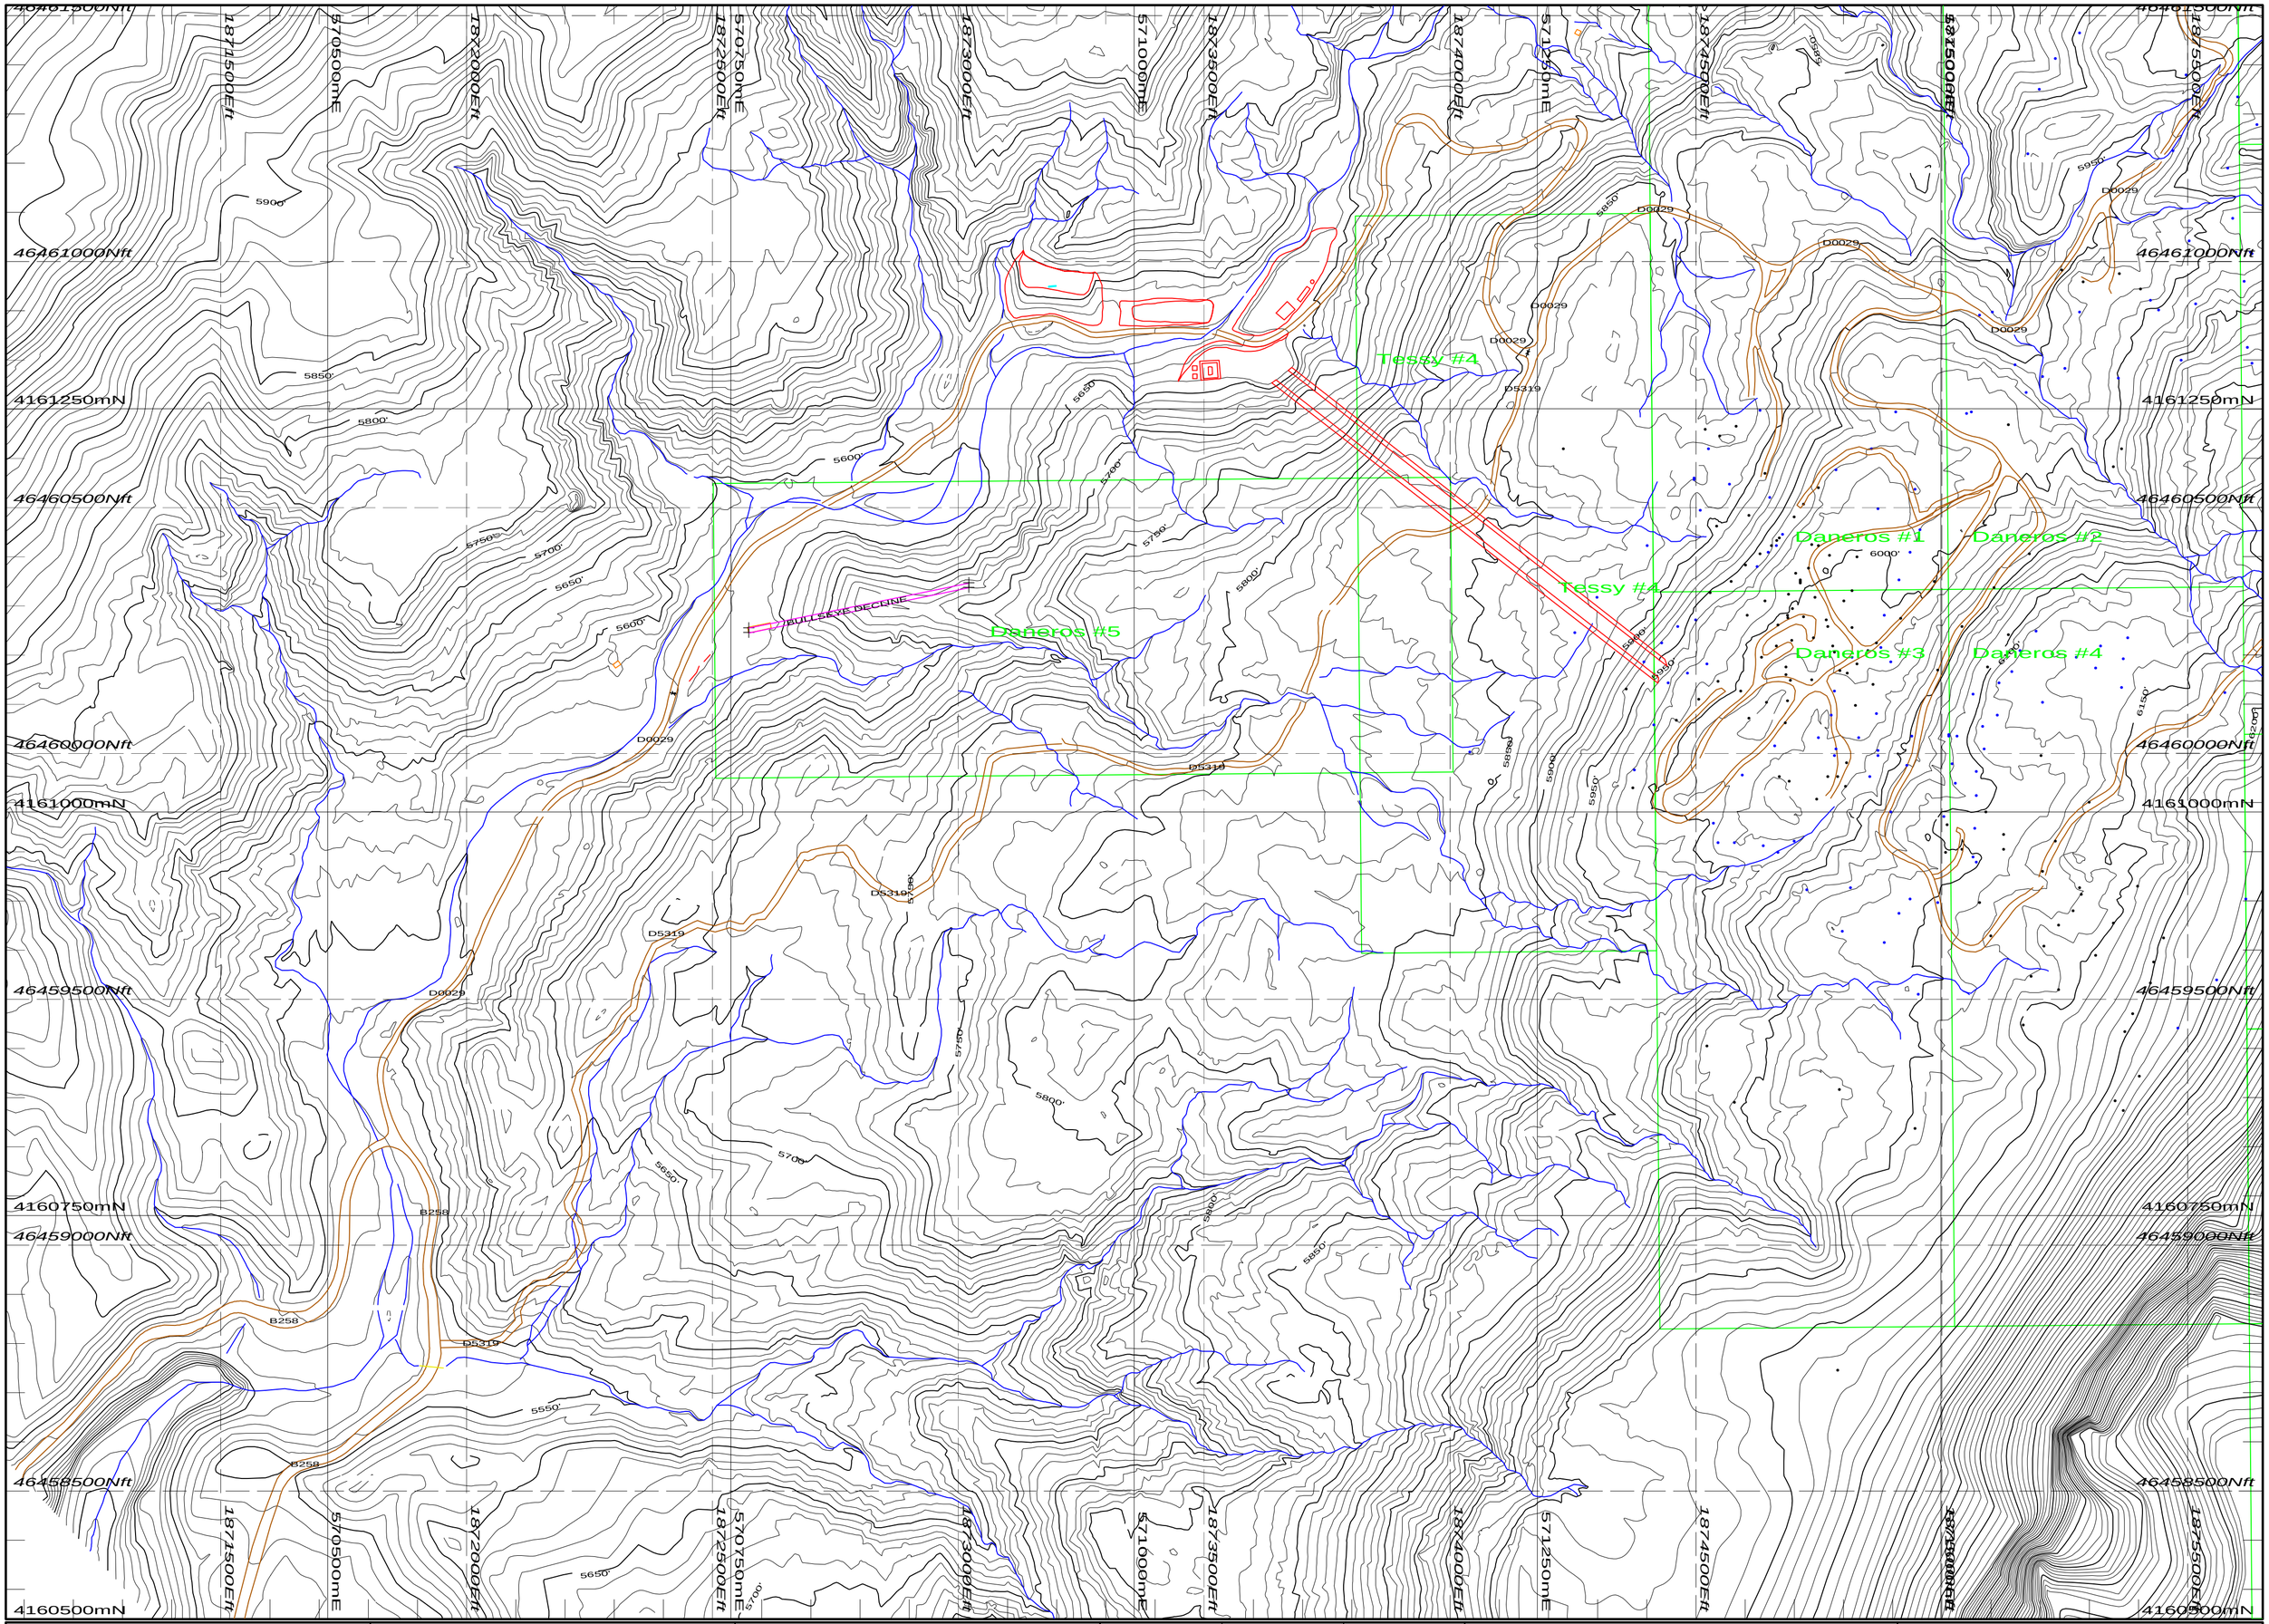

Plotted by:

DATAPLOT AUSTRALIA

256 Adelaide Tce
Perth, W.A.
Tel: (08) 9225 5144
tony@dataplot.com.au

Legend

"Daneros #1" - Claim name
Claim boundary
Existing decline
Roads

Legend

Drill Hole Location

Scale	DATE	Datum
1:2400	31 Jul 2008	NAD83
	Drawing	Projection
	027-01	UTM

0 100m

0 100 200 500 feet

1"=200'

Plan 2

Utah Energy Corporation
Proposed Daneros Mine
San Juan County, Utah
Access Plan