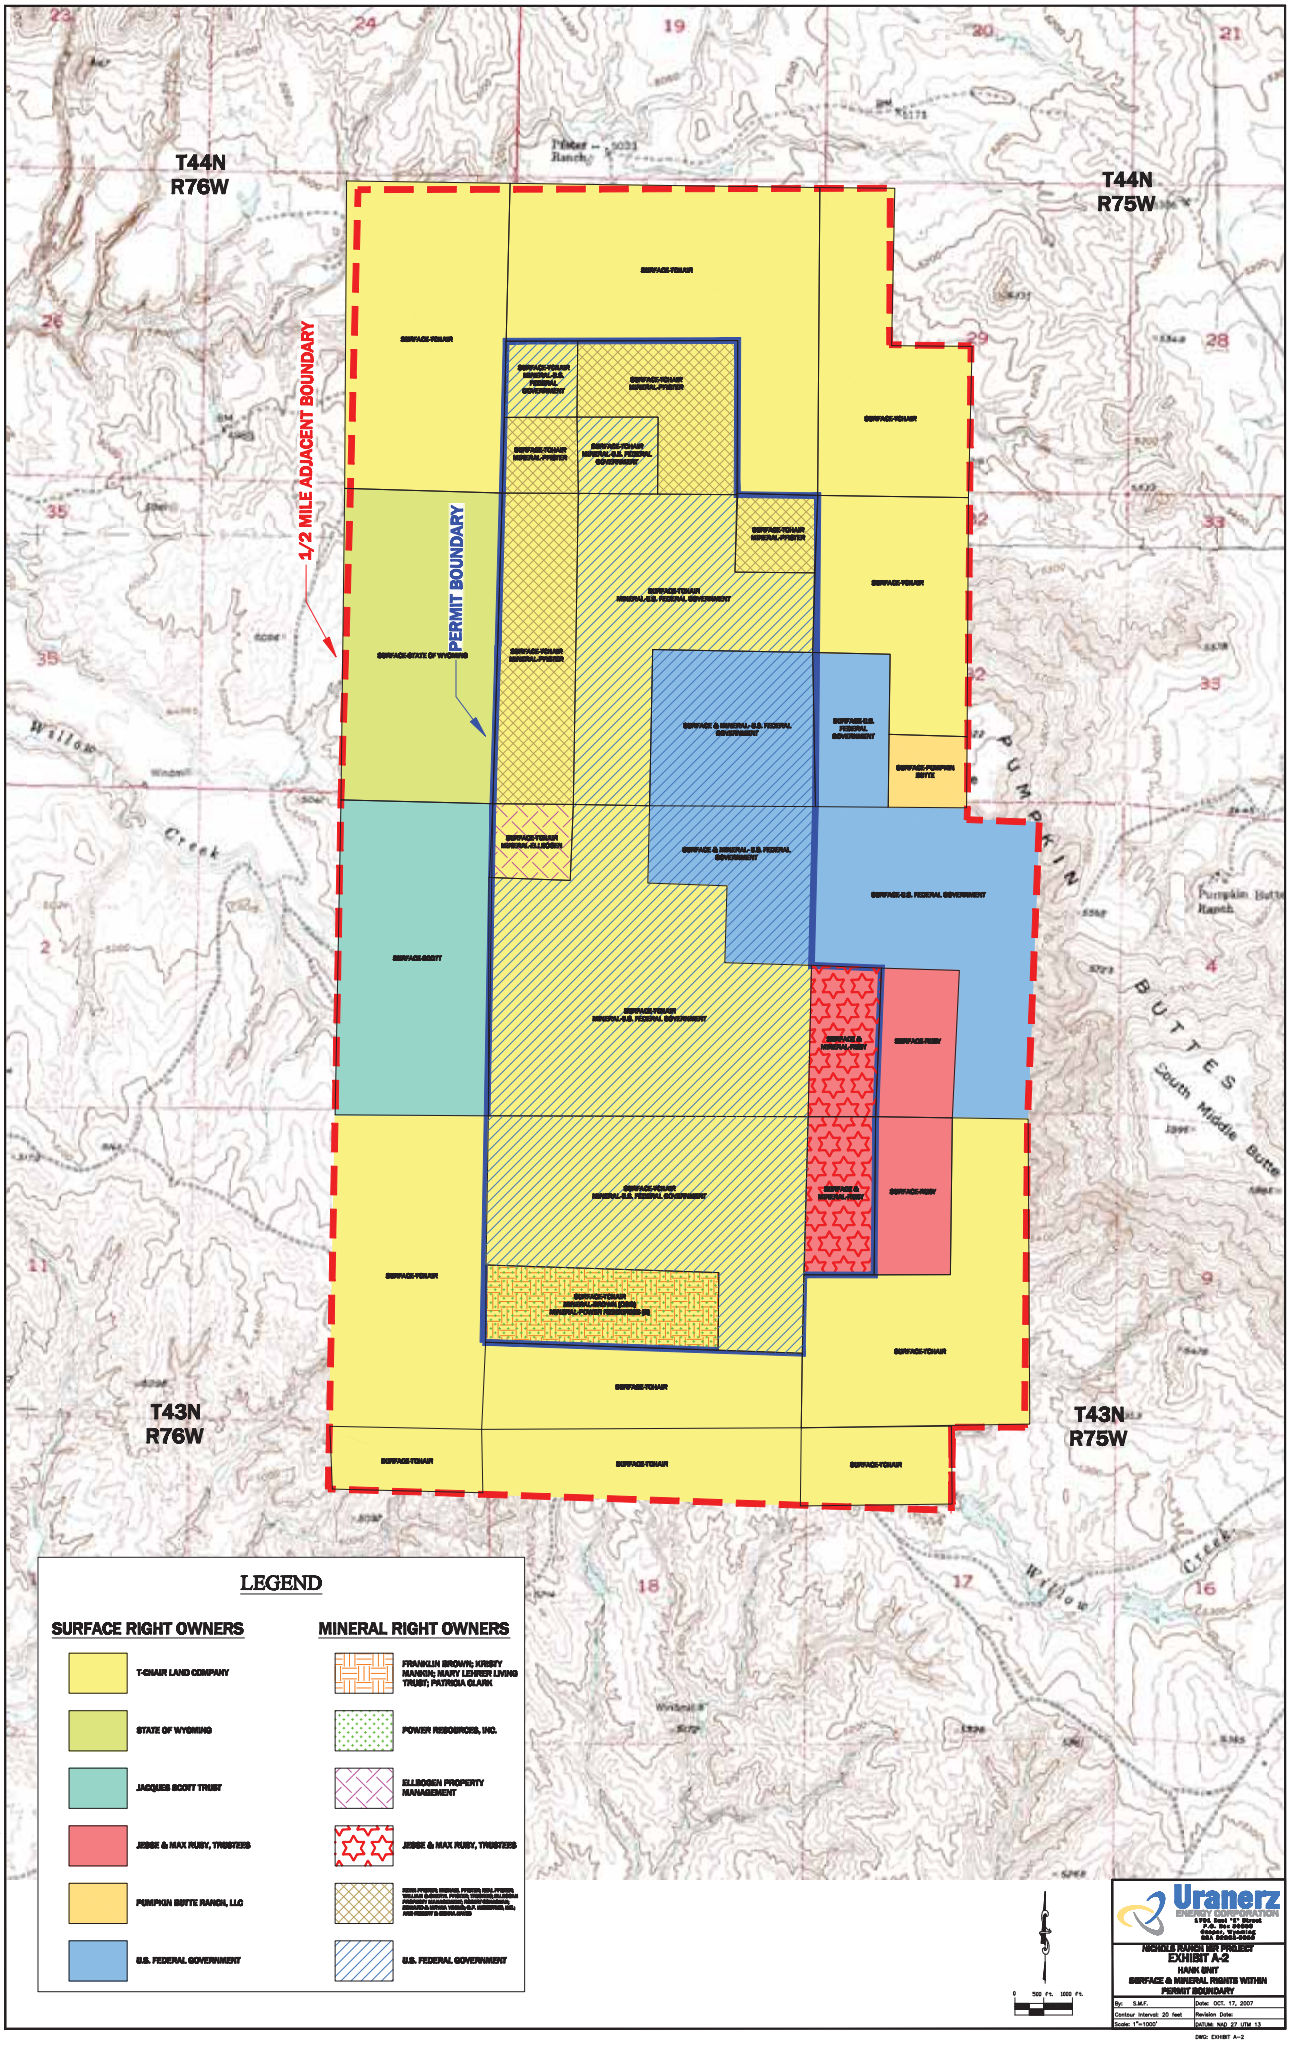
T44N
R76W
T44N
R75W
T43N
R76W
T43N
R75W
1/2 MILE ADJACENT BOUNDARY
PERMIT BOUNDARY
PUMPKIN BUTTES
Willow Creek
South Middle Butte
Pumpkin Butte Ranch
LEGEND
SURFACE RIGHT OWNERS
T-CHAIR LAND COMPANY
STATE OF WYOMING
JACQUES SCOTT TRUST
JESSE & MAX RUBY, TRUSTERS
PUMPKIN BUTTE RANCH, LLC
U.S. FEDERAL GOVERNMENT
MINERAL RIGHT OWNERS
FRANKLIN BROWN; KRISTY MANION; MARY LEHRER LIVING TRUST; PATRICIA CLARK
POWER RESOURCES, INC.
ELLBOGEN PROPERTY MANAGEMENT
JESSE & MAX RUBY, TRUSTERS
U.S. FEDERAL GOVERNMENT
0 500 Ft. 1000 Ft.
Uranerz
ENERGY CORPORATION
NICHOLS RANCH ISR PROJECT
EXHIBIT A-2
HANK SINT
SURFACE & MINERAL RIGHTS WITHIN PERMIT BOUNDARY
By: S.M.F.
Date: OCT. 17, 2007
Contour Interval: 20 feet
Revision Date:
Scale: 1"=1000'
DATUM: NAD 27 UTM 13
DWG: EXHIBIT A-2