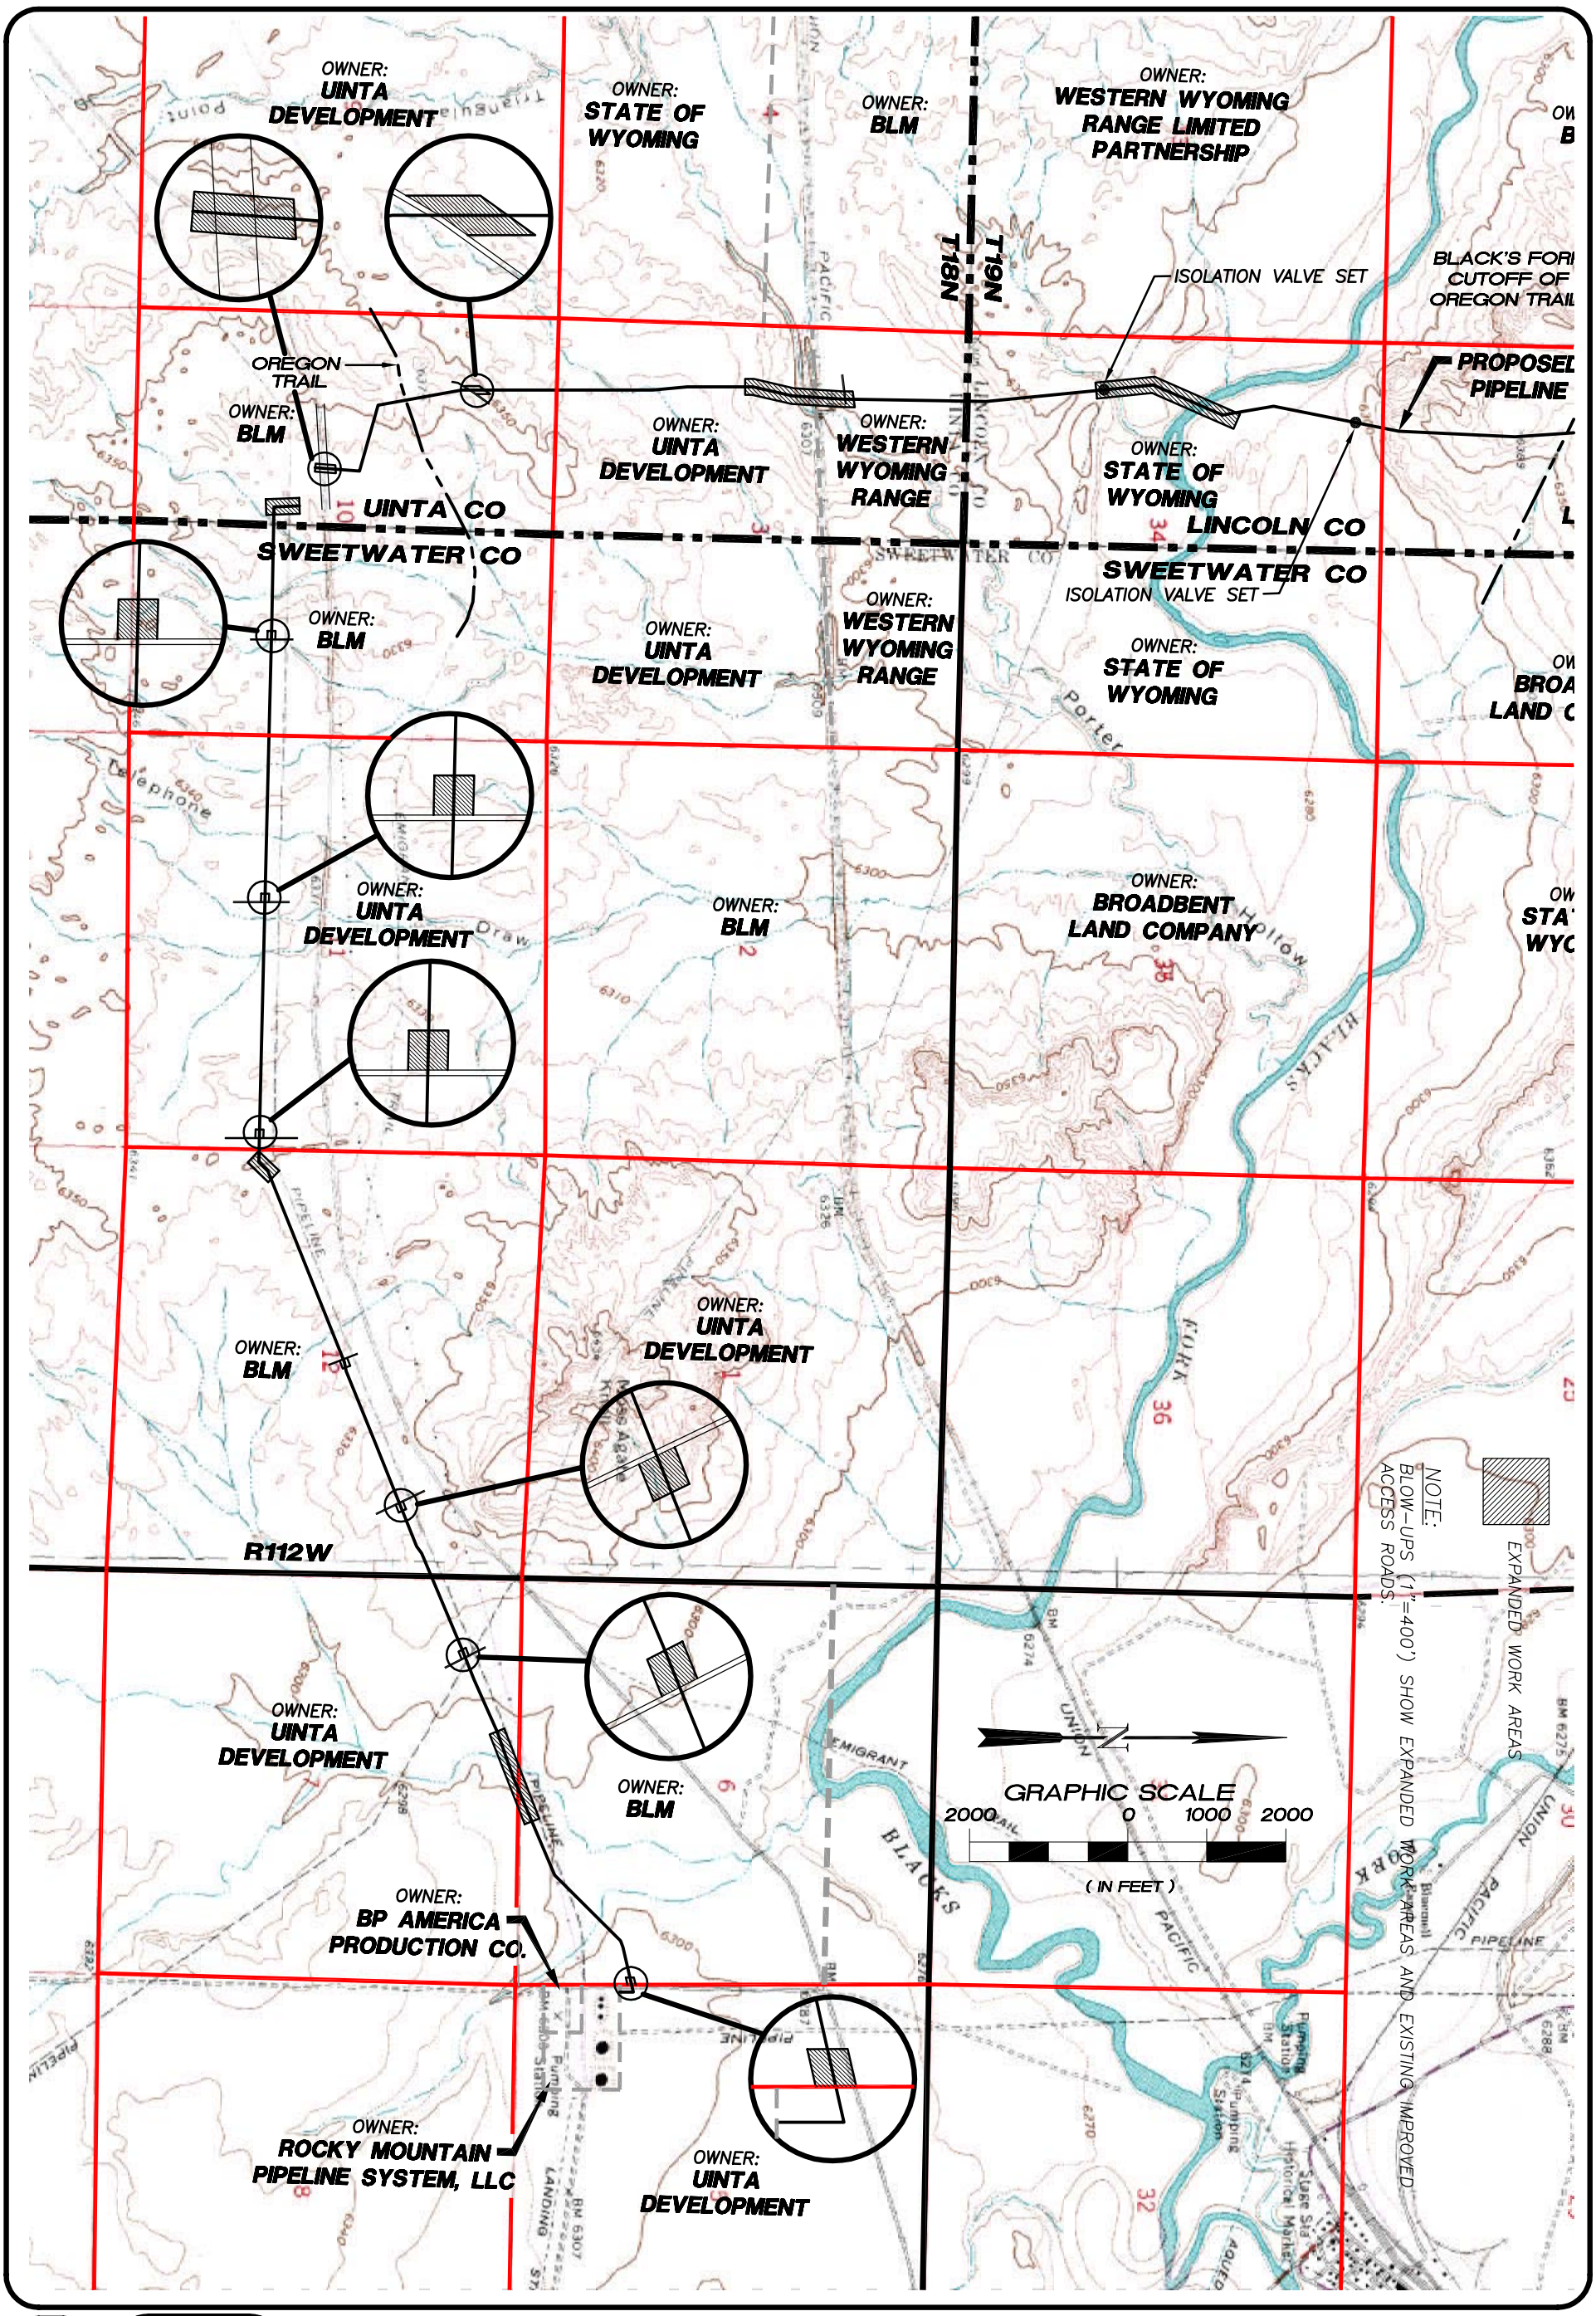

SHEET 1 of 19

ALIGNMENT MAP TO ACCOMPANY RIGHT-OF-WAY APPLICATION

MAP SHOWING
QGM PIPELINE 601 ALIGNMENT
UINTA COUNTY, LINCOLN COUNTY, SWEETWATER COUNTY, SUBLETTE COUNTY, WYOMING

UINTA ENGINEERING & SURVEYING, INC.
808 MAIN STREET
EVANSTON, WY 82930
307-789-3602
uinta@uintaengineering.com
FAX: 307-789-6456

DATE: 08/31/04 JOB #: 04-69 FILE: 04-69POD11X17
DRAWN BY: Jeff Henderson