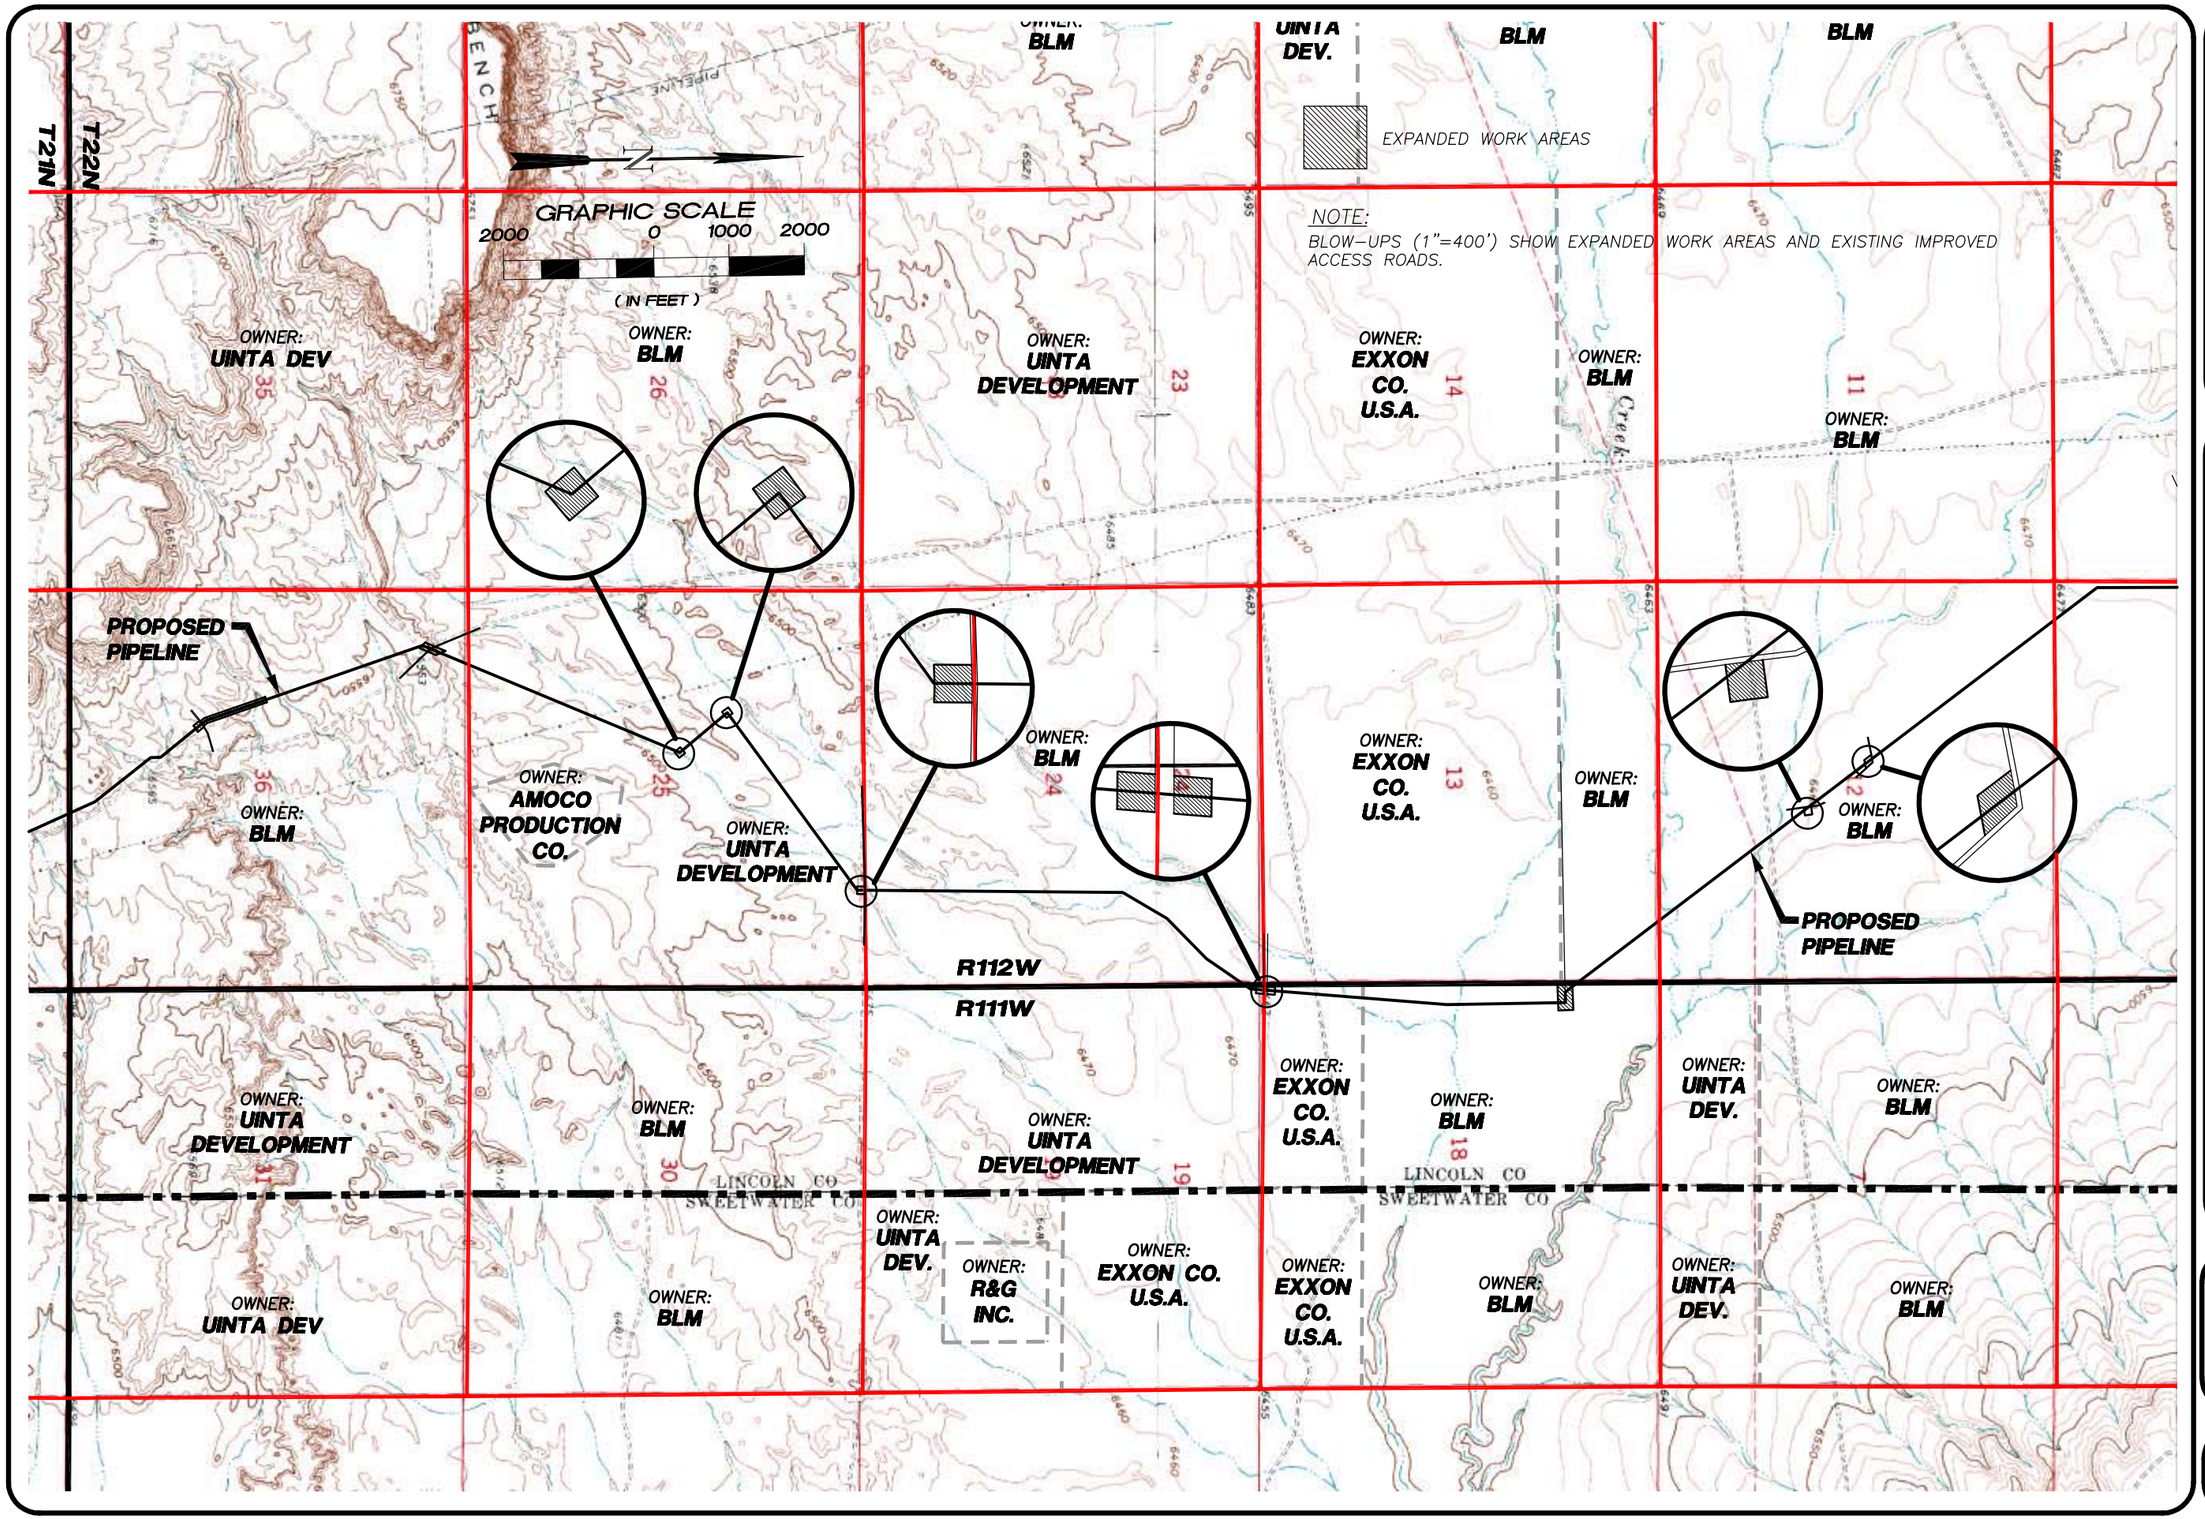

UINTA ENGINEERING & SURVEYING INC.
808 MAIN STREET
EVANSTON, WY 82930
307-789-3602
uinta@uintaengineering.com
FAX: 307-789-6456

DATE: 08/31/04 JOB #: 04-69 FILE: 04-69POD11X17
DRAWN BY: Jeff Henderson

MAP SHOWING QGM PIPELINE 601 ALIGNMENT UINTA COUNTY, LINCOLN COUNTY, SWEETWATER COUNTY, SUBLETTE COUNTY, WYOMING

ALIGNMENT MAP TO ACCOMPANY RIGHT-OF-WAY APPLICATION

SHEET 6 of 19